

LEGEND

- Site Boundary
- Grass to front gardens and open space
- Paving to shared surfaces

KEY PLAN

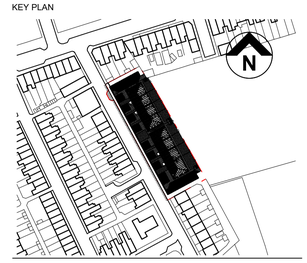

Notes:

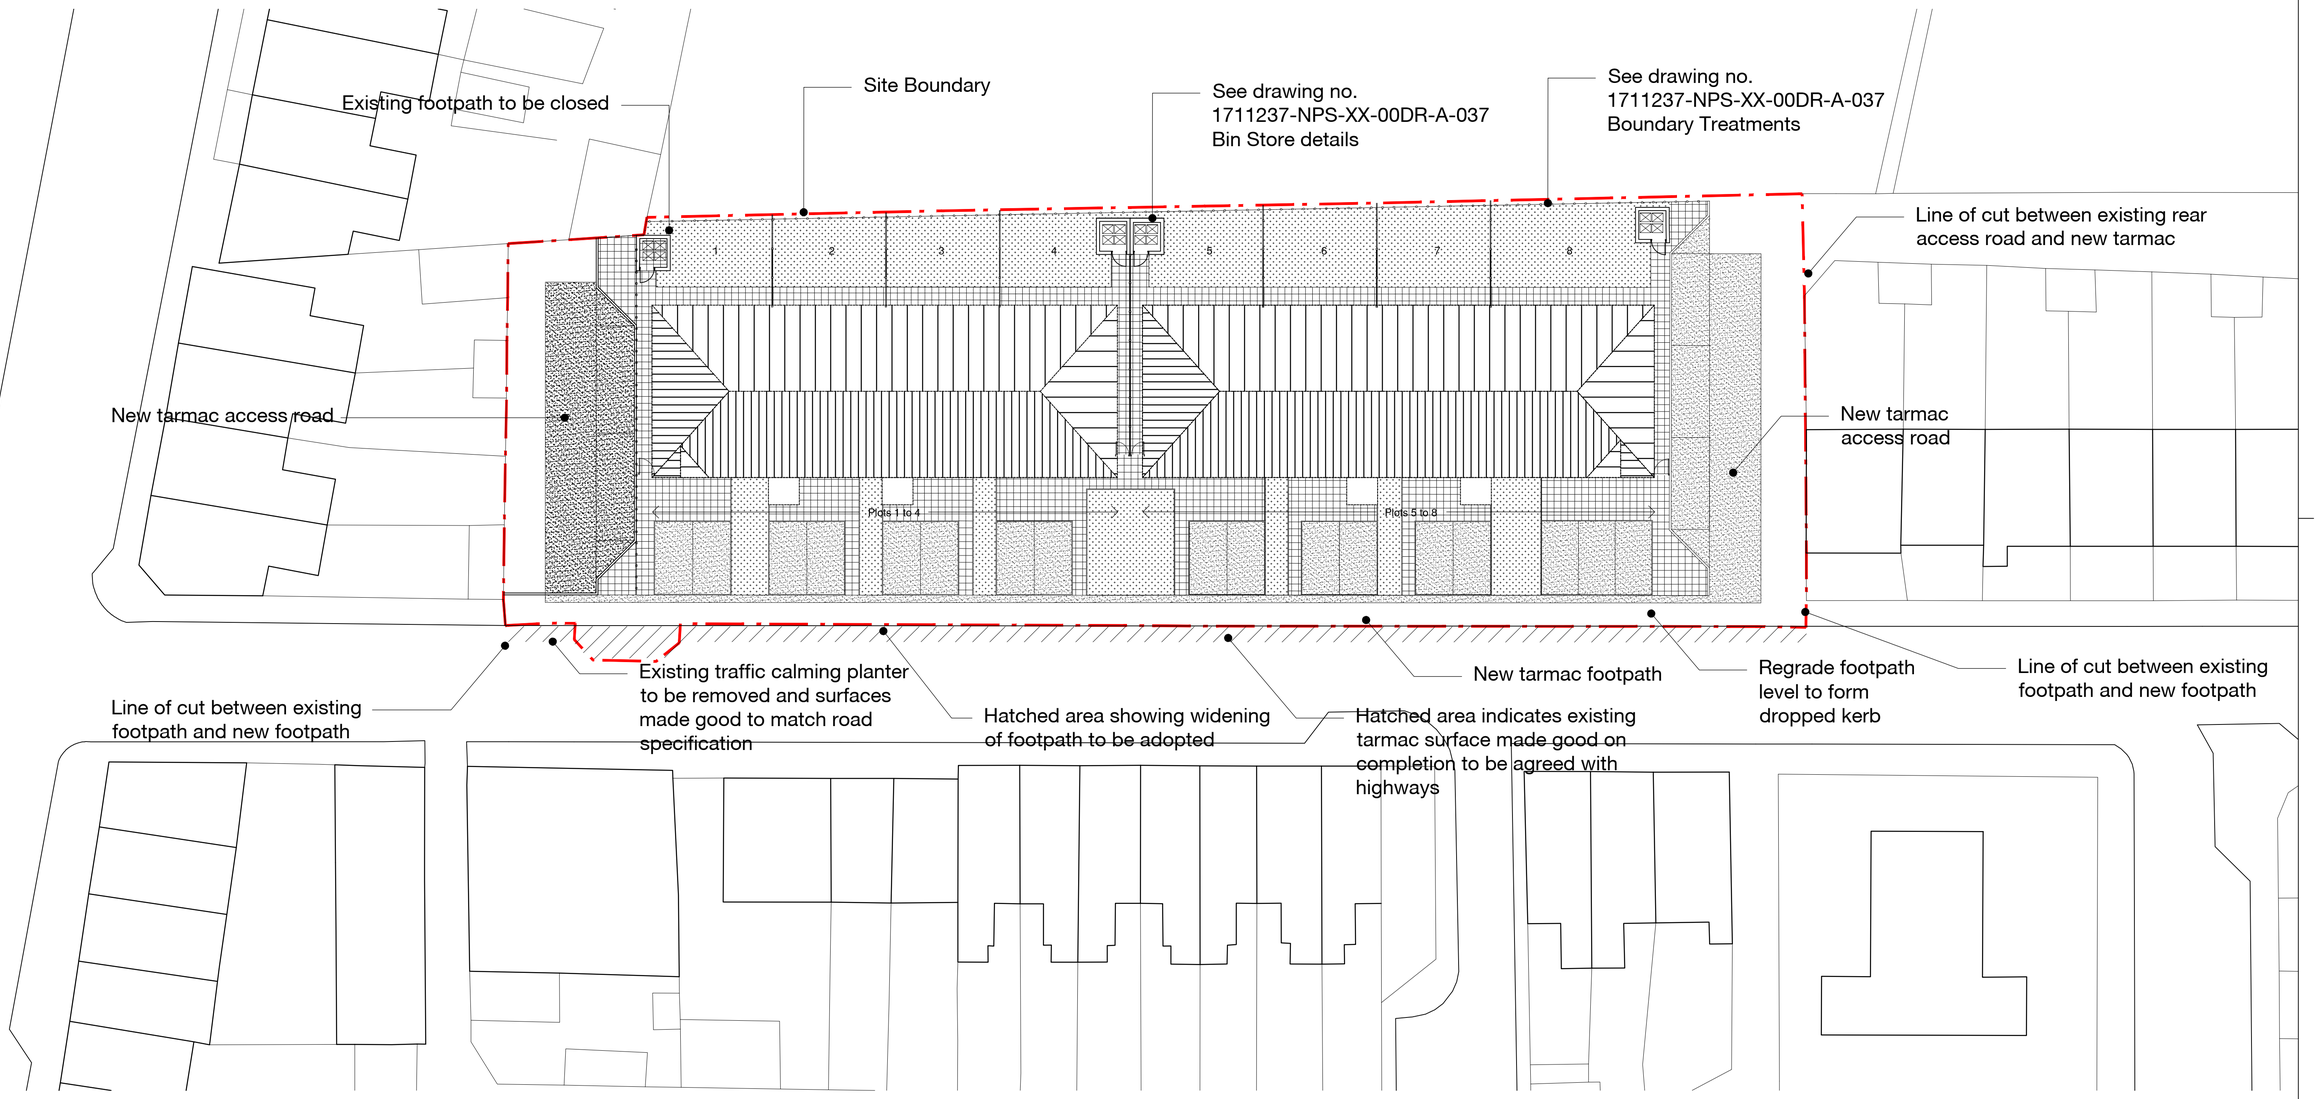

REV	DRAWN	DATE	CHECKED	DATE	APPROVED	DATE
P2	Sue Eyre	15.02.18		15.02.18		
Tender issue - Highways works						
P1	PHepp	26.9.17		26.9.17		
COMMENT						

Material amendment for Planning, dropped kerb locations amended to suit revised layout

THIS DRAWING IS PRODUCED FOR USE IN THIS PROJECT ONLY AND MAY NOT BE USED FOR ANY OTHER PURPOSE. NPS PROPERTY CONSULTANTS LTD ACCEPT NO LIABILITY FOR THE USE OF THIS DRAWING OTHER THAN THE PURPOSE FOR WHICH IT WAS INTENDED IN CONNECTION WITH THIS PROJECT AS RECORDED IN THE 'PURPOSE FOR ISSUE' AND 'FILE STATUS CODE'.

THIS DRAWING MAY NOT BE REPRODUCED IN ANY FORM WITHOUT PRIOR WRITTEN AGREEMENT OF NPS PROPERTY CONSULTANTS LTD.

© CROWN COPYRIGHT AND DATABASE RIGHTS 2018 ORDNANCE SURVEY LICENCE NUMBER 100022264

RESPONSIBILITY IS NOT ACCEPTED FOR OTHERS SCALING DIRECTLY FROM THIS DRAWING. DO NOT SCALE FROM THIS DRAWING, USE WRITTEN DIMENSIONS ONLY.

0m 2 4 6 12m

1:200

ORIGINAL SHEET SIZE A1

CLIENT
BERNESLAI HOMES

TITLE
PROPOSED SITE PLAN

PROJECT
BEEVER STREET, GOLDTHORPE PROPOSED DEVELOPMENT

nps group
NPS Barnsley Ltd
Gateway Plaza, Sackville St, Barnsley, South Yorkshire, S70 2RD.
Tel: 01226 774605; Email: barnsley@nps.co.uk
web:www.nps.co.uk

SCALES	DISCIPLINE	PROJECT NUMBER
1:200	ARCHITECT	17-1-1237
DRAWING NUMBER		REV CODE
NPS-DR-A-(00)-001		P1
STATUS CODE	PURPOSE OF ISSUE	DRAWN BY
S2	TENDER	PJN

File Path: Z:\Projects\0679 (Berneslai Homes Beever St Goldthorpe)\CAD\Drawings\03-Construction\1711237-NPS-XX-00-DR-A-001-Proposed Site Plan.dwg, Saved: 16 April 2018 15:55:27, By: Peter Norman

Date Plotted: 16 April 2018 15:59:39

© COPYRIGHT NPS GROUP 2018

Z:\Projects\0679 (Berneslai Homes Beever St Goldthorpe)\CAD\Drawings\03-Construction\1711237-NPS-XX-00-DR-A-001-Proposed Site Plan.dwg