

Proposed Ground Floor

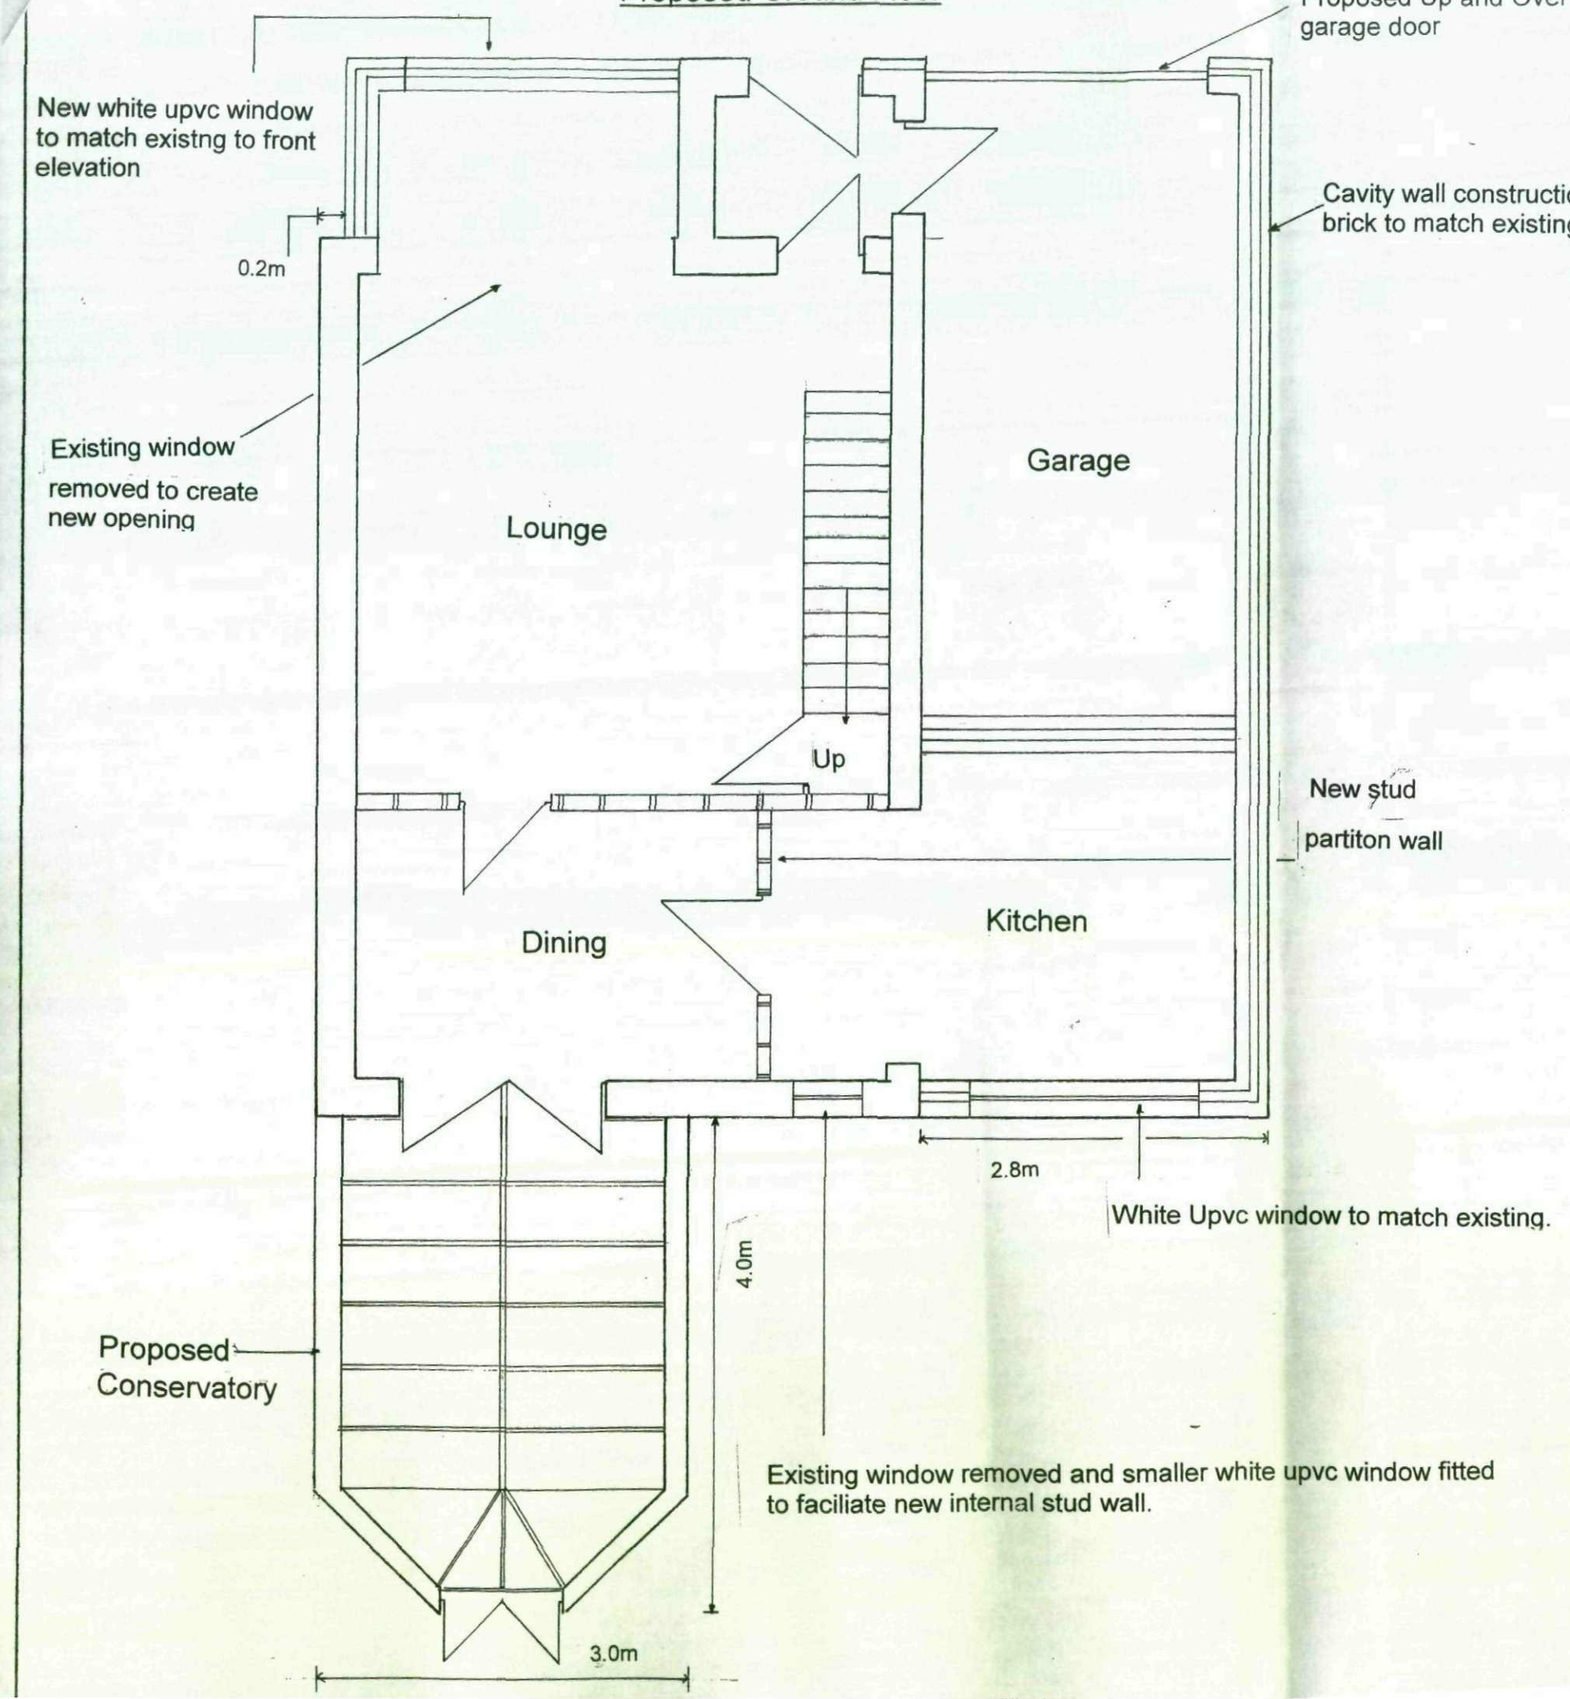

Existing Ground Floor

ORIGINAL

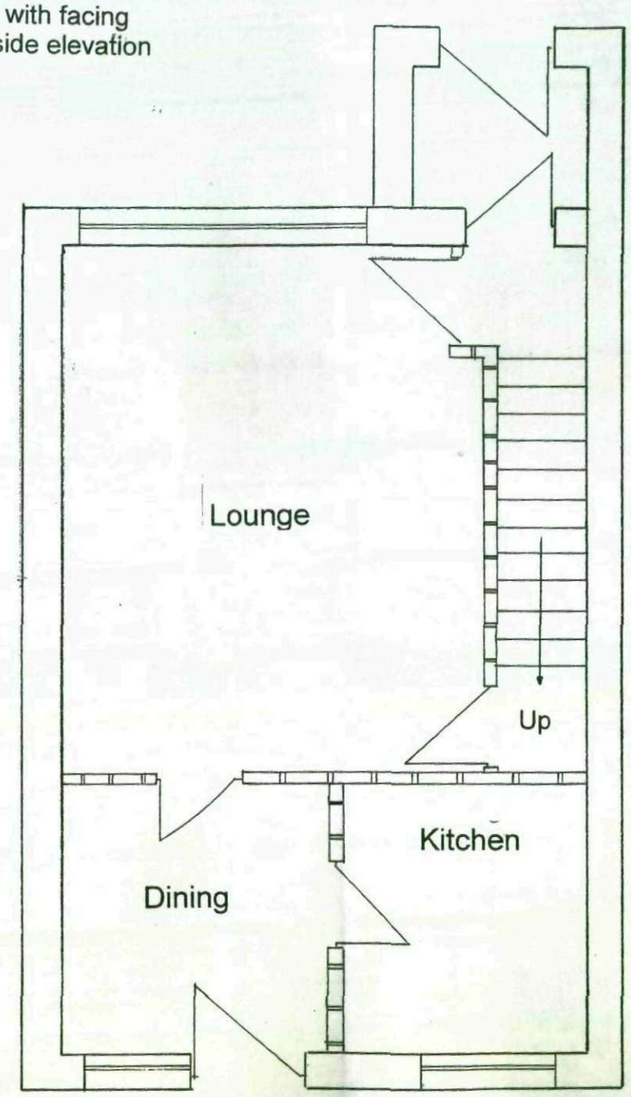

Drawing Number 3
Proposed Garage/Kitchen/Conservatory
9 Silverstone Avenue
Cudworth
S72 8LY

Exisiting/Proposed Ground Floor Plans
Scale 1:50

Proposed Ground Floor

New white upvc windows to match existng to front elevation

0.2m

Existing window removed to create new opening

Cavity wall construction with facing brick to match existing side elevation

STUDY

Lounge

W.C

Up

Dining

Kitchen

2.8m

White Upvc window to match existing.

4.0m


Proposed Conservatory

3.0m

Existing window removed and smaller white upvc window fitted to faciliate new internal stud wall.

Existing Ground Floor

AMENDED

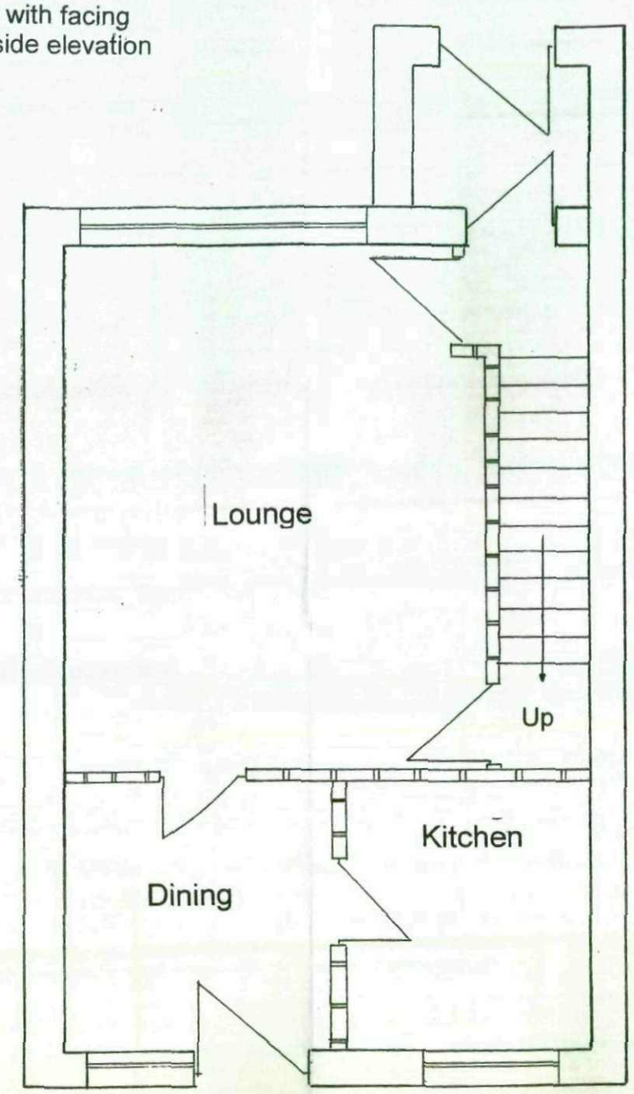

Drawing Number 3
Proposed Garage/Kitchen/Conservatory
9 Silverstone Avenue
Cudworth
S72 8LY

Exisiting/Proposed Ground Floor Plans
Scale 1:50