
ACCOMODATION AT FIRST FLOOR:
1 number studio

ACCOMODATION AT SECOND FLOOR
1 number studio
6 number one bedroom units
2 number two bedroom units

ACCOMODATION AT THIRD FLOOR
1 number studio
6 number one bedroom units
2 number two bedroom units

19 number units combined total

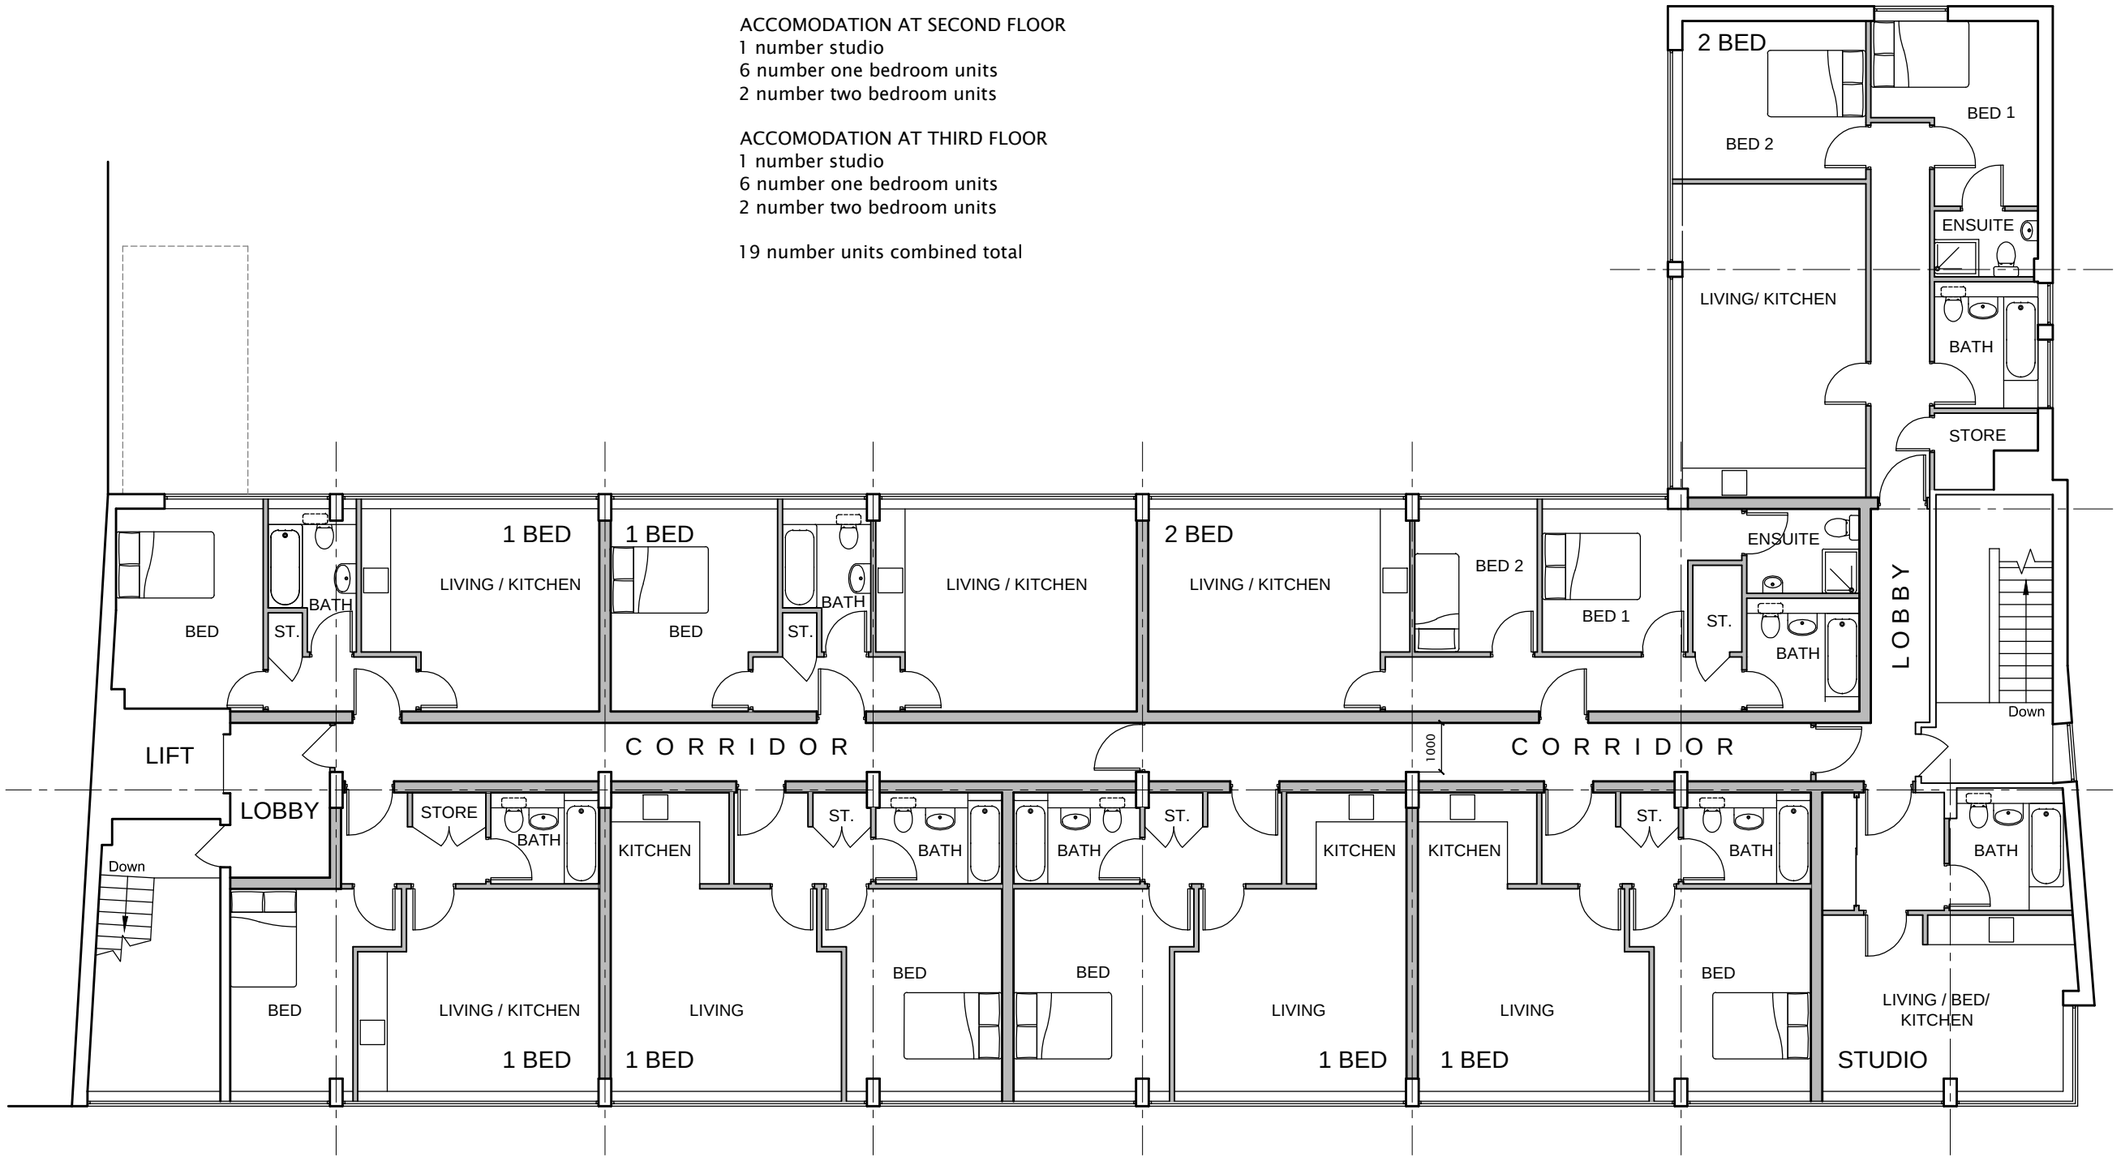

A 14.09.16 Updated.
REV.

PROJECT
20-30 Shambles Street
& Yorkshire House,
Barnsley, S70 2SW.

DRAWING
Proposed Third Floor Plan

SCALE	PAPER SIZE	DATE	DRAWN BY
1:125	A3	11.08.16	

DRAWING N°	REVISION
143.03.08	A

CAD REF. drgs 06A, 07A, 08A proposed floor plans.dwg

www.ke-architecture.com
studio@ke-architecture.com
Unit 18D, Chiltern Court
Asheridge Road
Chesham, HP5 2PX
t 01494 776042