


WALLS IN FACING BRICKWORK TO MATCH DWELLING
ROOF TILES TO MATCH MAIN DWELLING

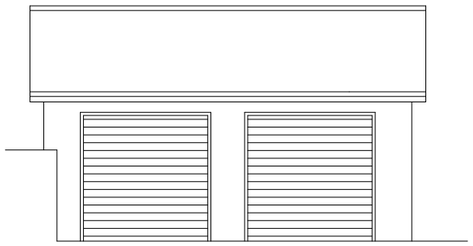


FRONT ELELVATION

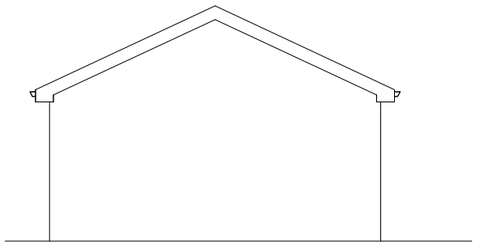


SIDE ELEVATION

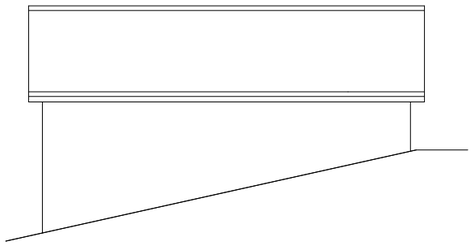


REAR ELEVATION

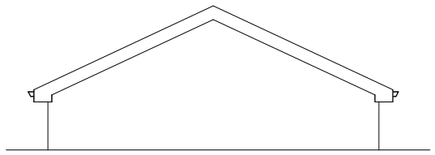

SIDE ELEVATION

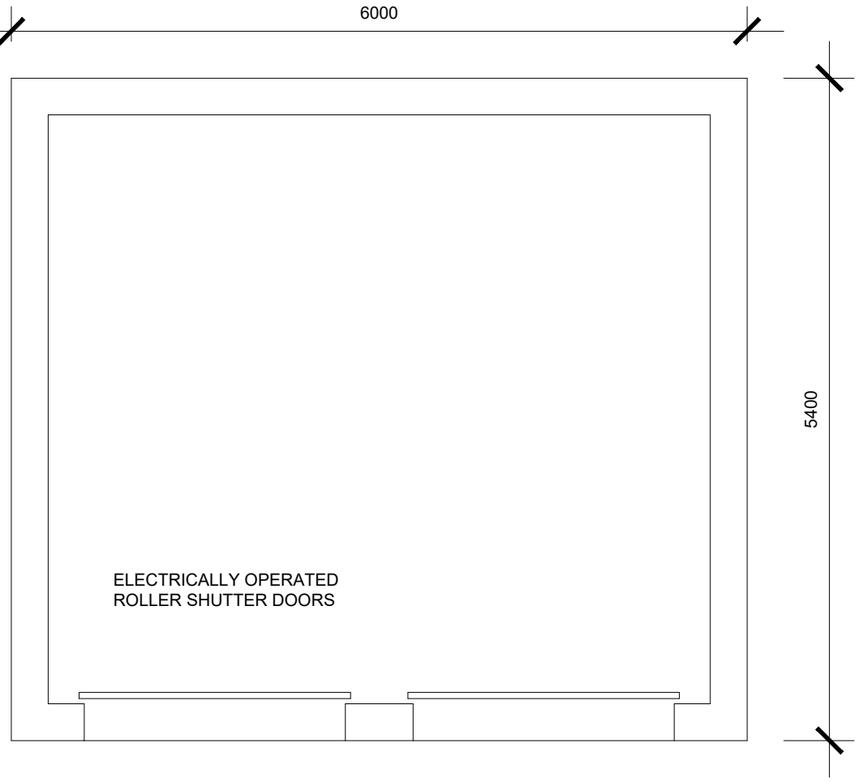

PLAN

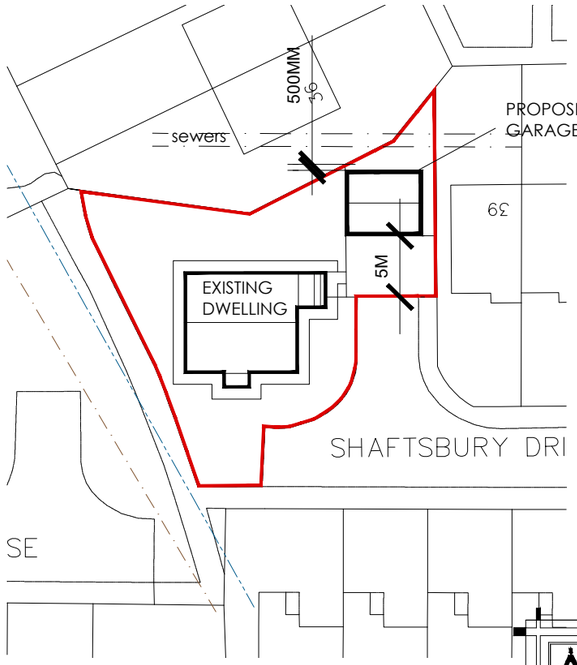

SITE PLAN
SCALE 1:500



LOCATION PLAN
SCALE 1:1250

White Agus PARTNERSHIP
ARCHITECTURAL SERVICES
OFFICE ONE,
34 VICTORIA ROAD,
BARNSLEY.
S70 2BU
Phone: 01226 208482
Email: info@whiteaguspartnership.co.uk
Web: www.whiteaguspartnership.co.uk

Project.	Client.		
PRIOPOSED GARAGE 37a SHAFTSBURY DRIVE HOYLAND, S74 0DE	MR CHRIS CARR		
Drawing Title. PLANS AND ELEVATIONS	Date. SEPT 2020	Scale. 1:50 & 1:10 @ A3	
	Ref. 20–128	Dwg. No. 01	Rev. B

Date	Suffix	Description	Date	Suffix	Description
03-06-21 04-06-21	A	REVISED TO CLIENTS REQUIREMENTS ROOF REVISED			