
iDprojects


FLOOR PLANS AS PROPOSED

PROPOSED RESIDENTIAL CONVERSION
EBENEZER BUILDING, BARNSLEY ROAD, CUDWORTH, S72 8UU
DWG No. 641–A02 revA
SCALE 1:100@A3 SEPTEMBER 2022

REV	DATE	ITEM	AUTH
A	12/06/23	MINOR ALTS	iD

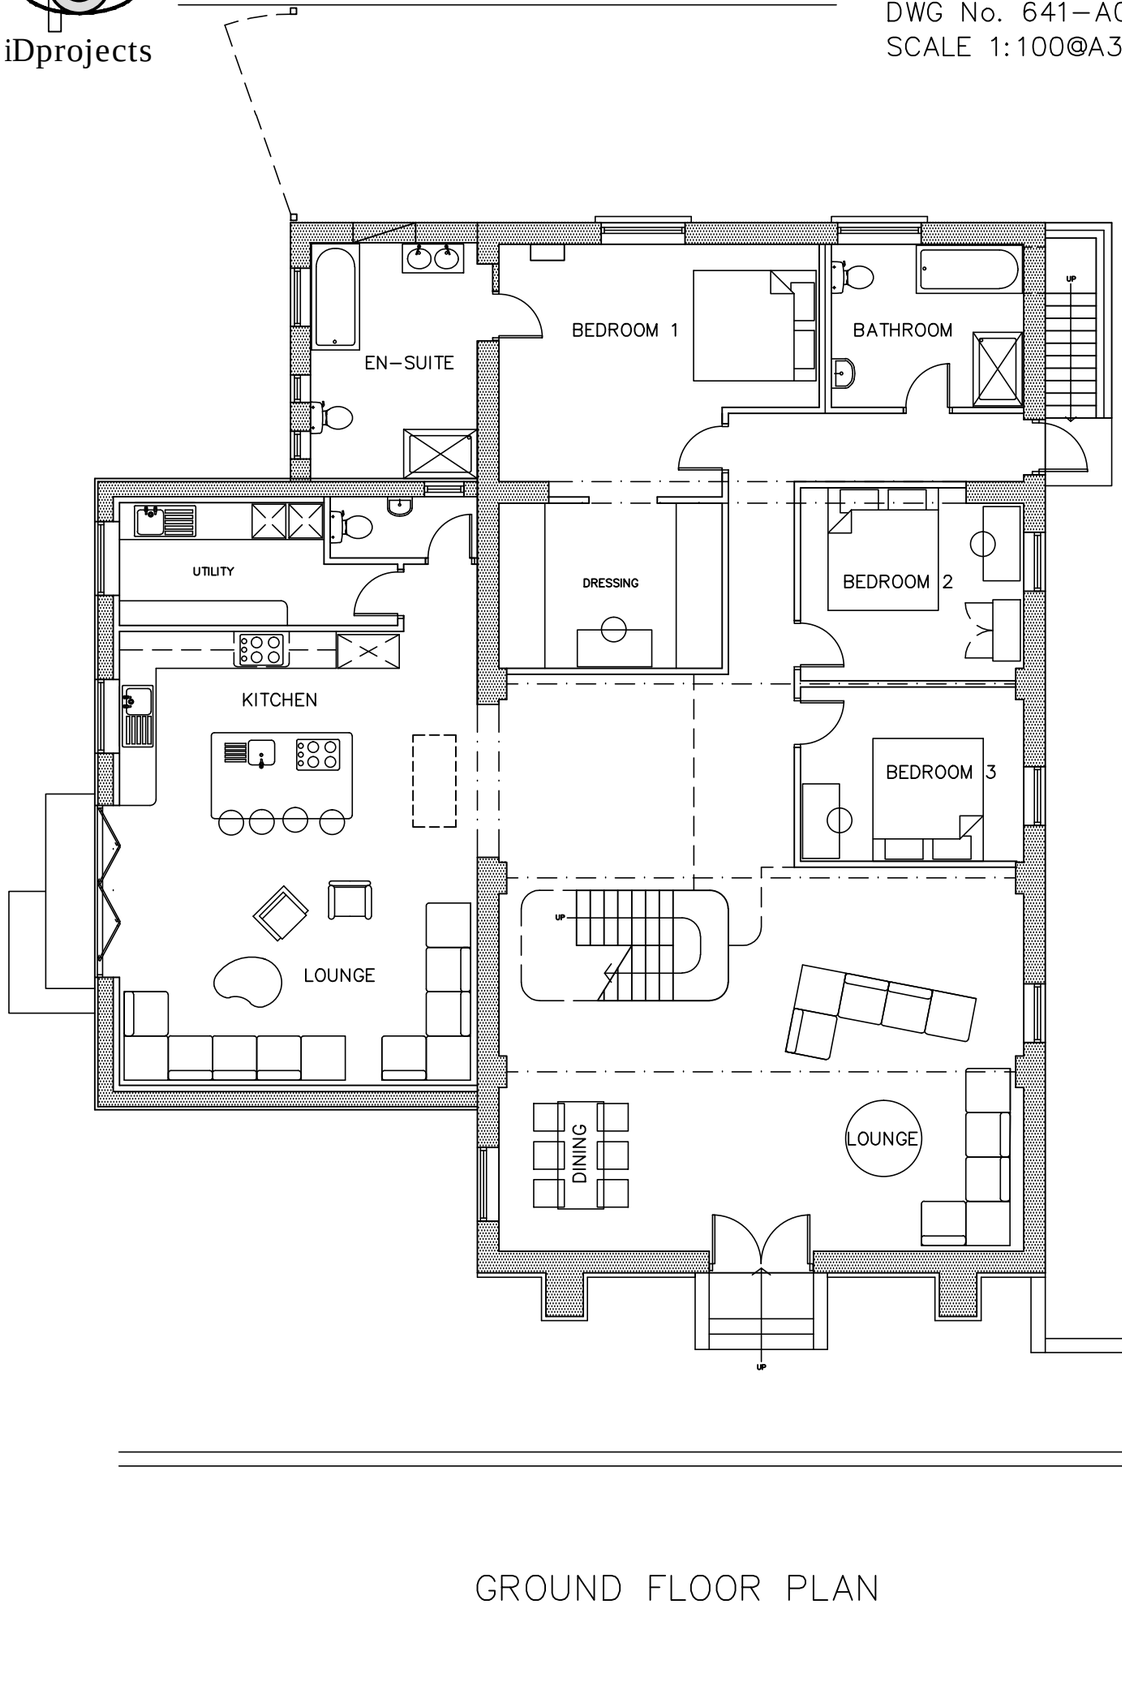

GROUND FLOOR PLAN

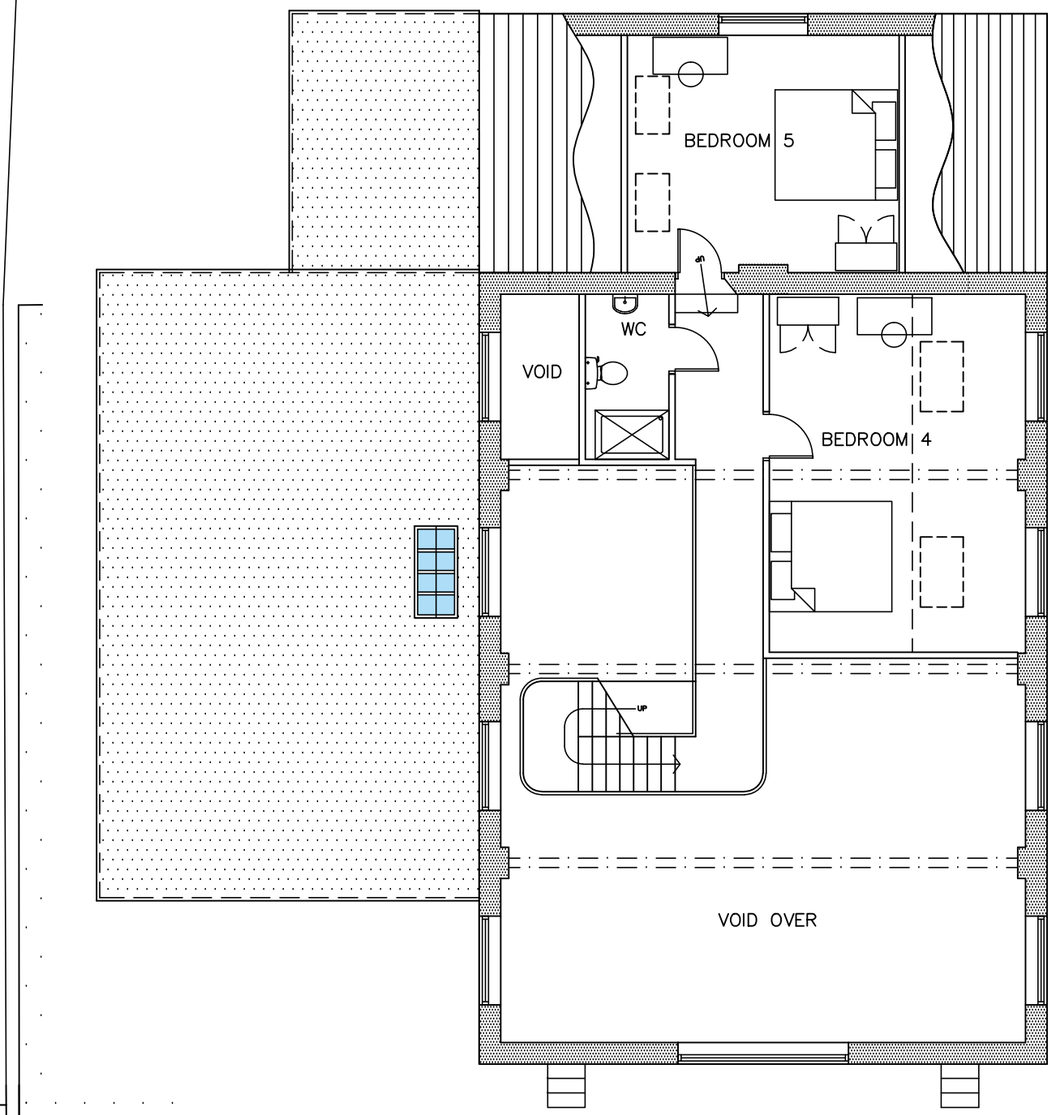

FIRST FLOOR PLAN

