

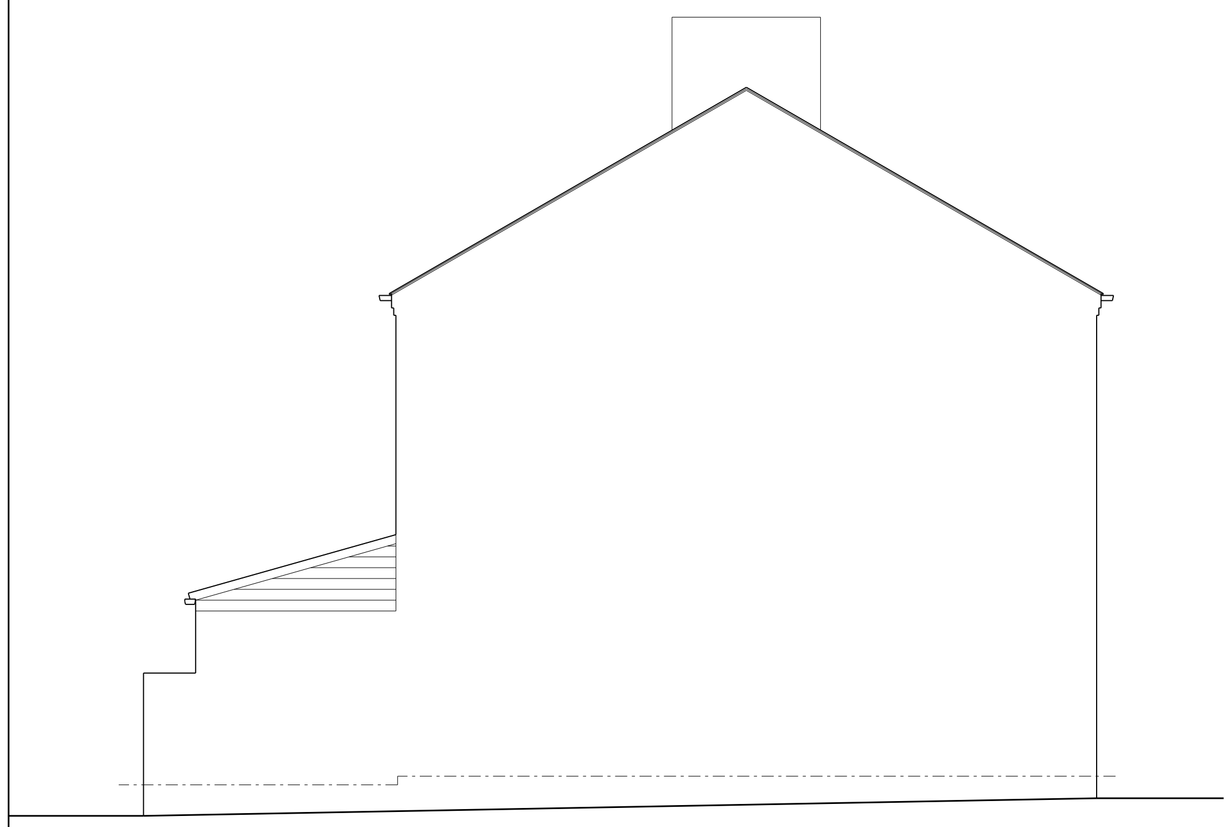



Side Elevation

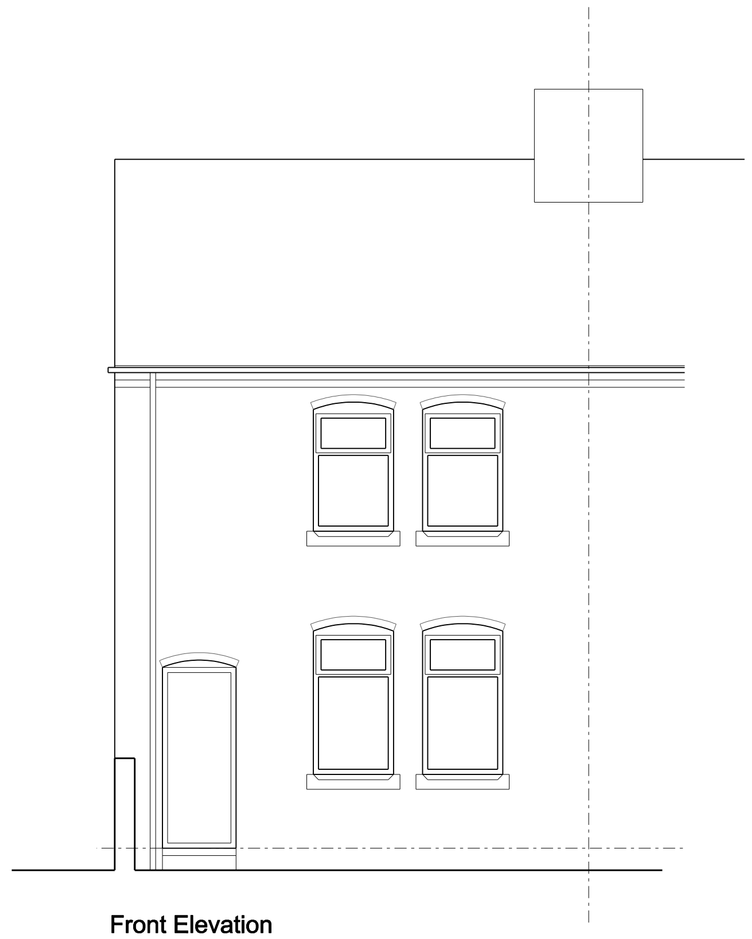


Front Elevation

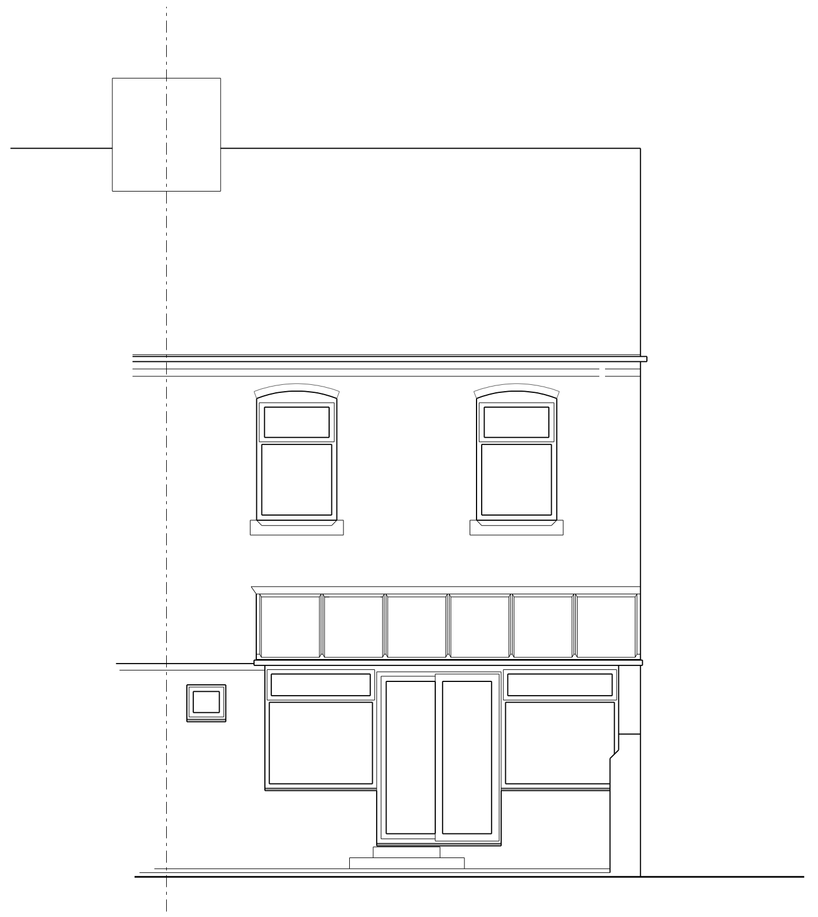


Rear Elevation

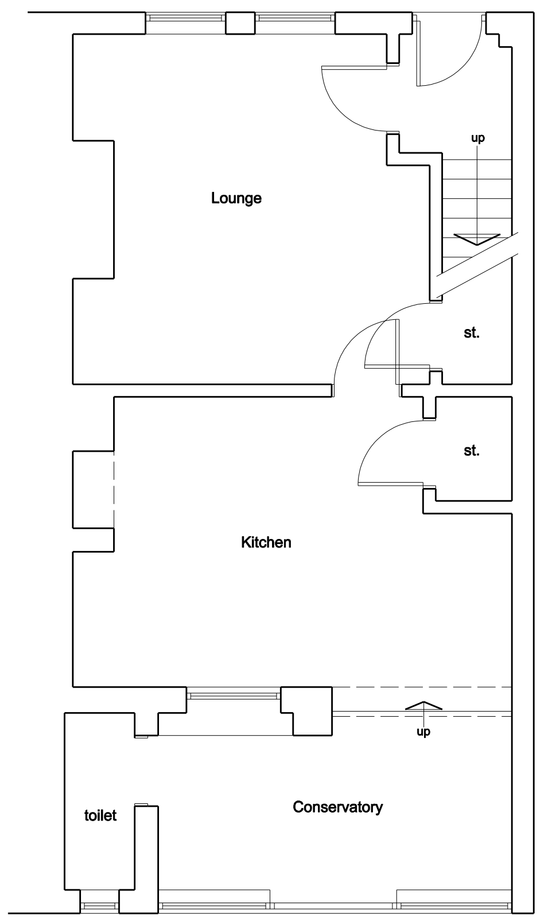


Ground Floor Plan

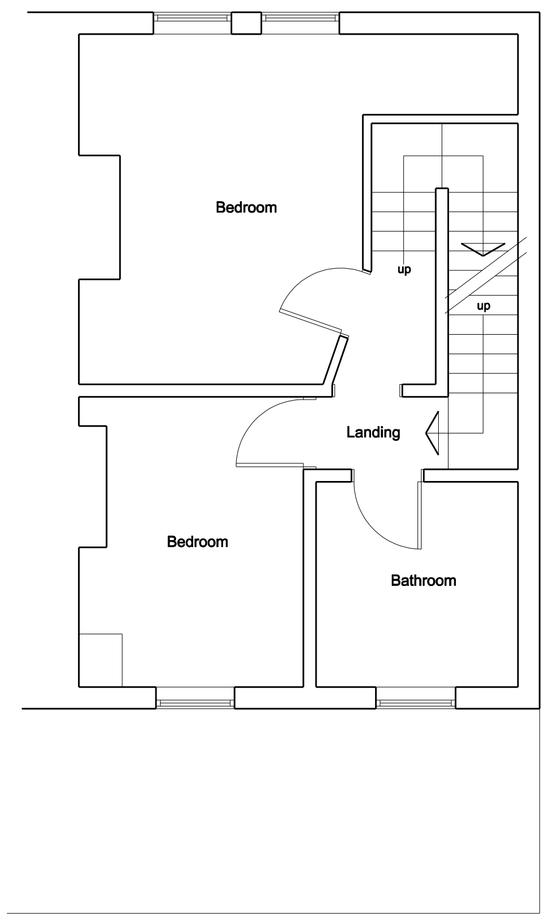


First Floor Plan

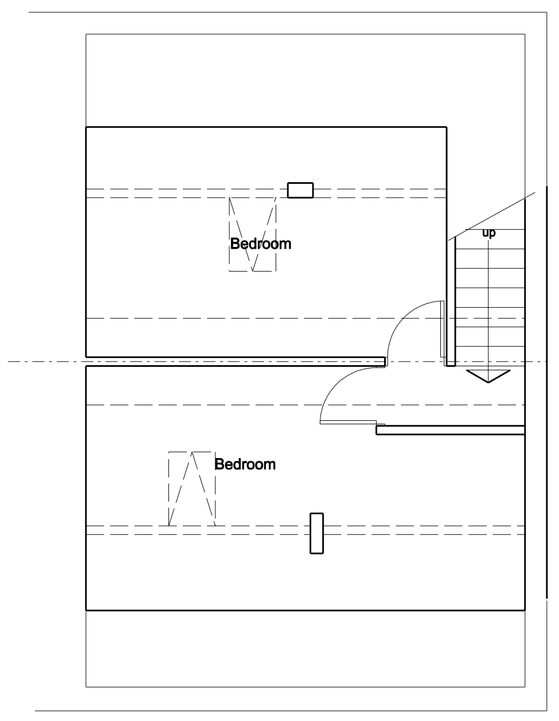


Second Floor Plan

Second Floor Plan

COPYRIGHT: This drawing and design and all the information contained therein is the sole copyright of M J H Design and reproduction in any form is forbidden unless permission is obtained in writing.
NOTES:
All dimensions must be checked on site and not scaled from this drawing.

| | | |
|---|---|---|
| | | |
| | | |
| | | |
| A | | |
| | Date | Revisions |

© Copyright

MJH Design
Architectural Services

53 Bartholomew Street
Wombwell
Barnsley
S73 8LB

Tel: 07887548711
e-mail: concorde.mjharper@virgin.net

Client
Mr & Mrs P. Jones

Project
Proposed Alterations
130 Everill Gate Lane
Broomhill
Barnsley
S73 0YJ

Title

Existing Plans and Elevations

| | |
|---|---|
| Scale 1:50 | |
| Drawn by MJH | Date July 2018 |
| Drawing No. 1147-01 | Revision |