
Drawing No.	Rev No.
MGG001 -004	A

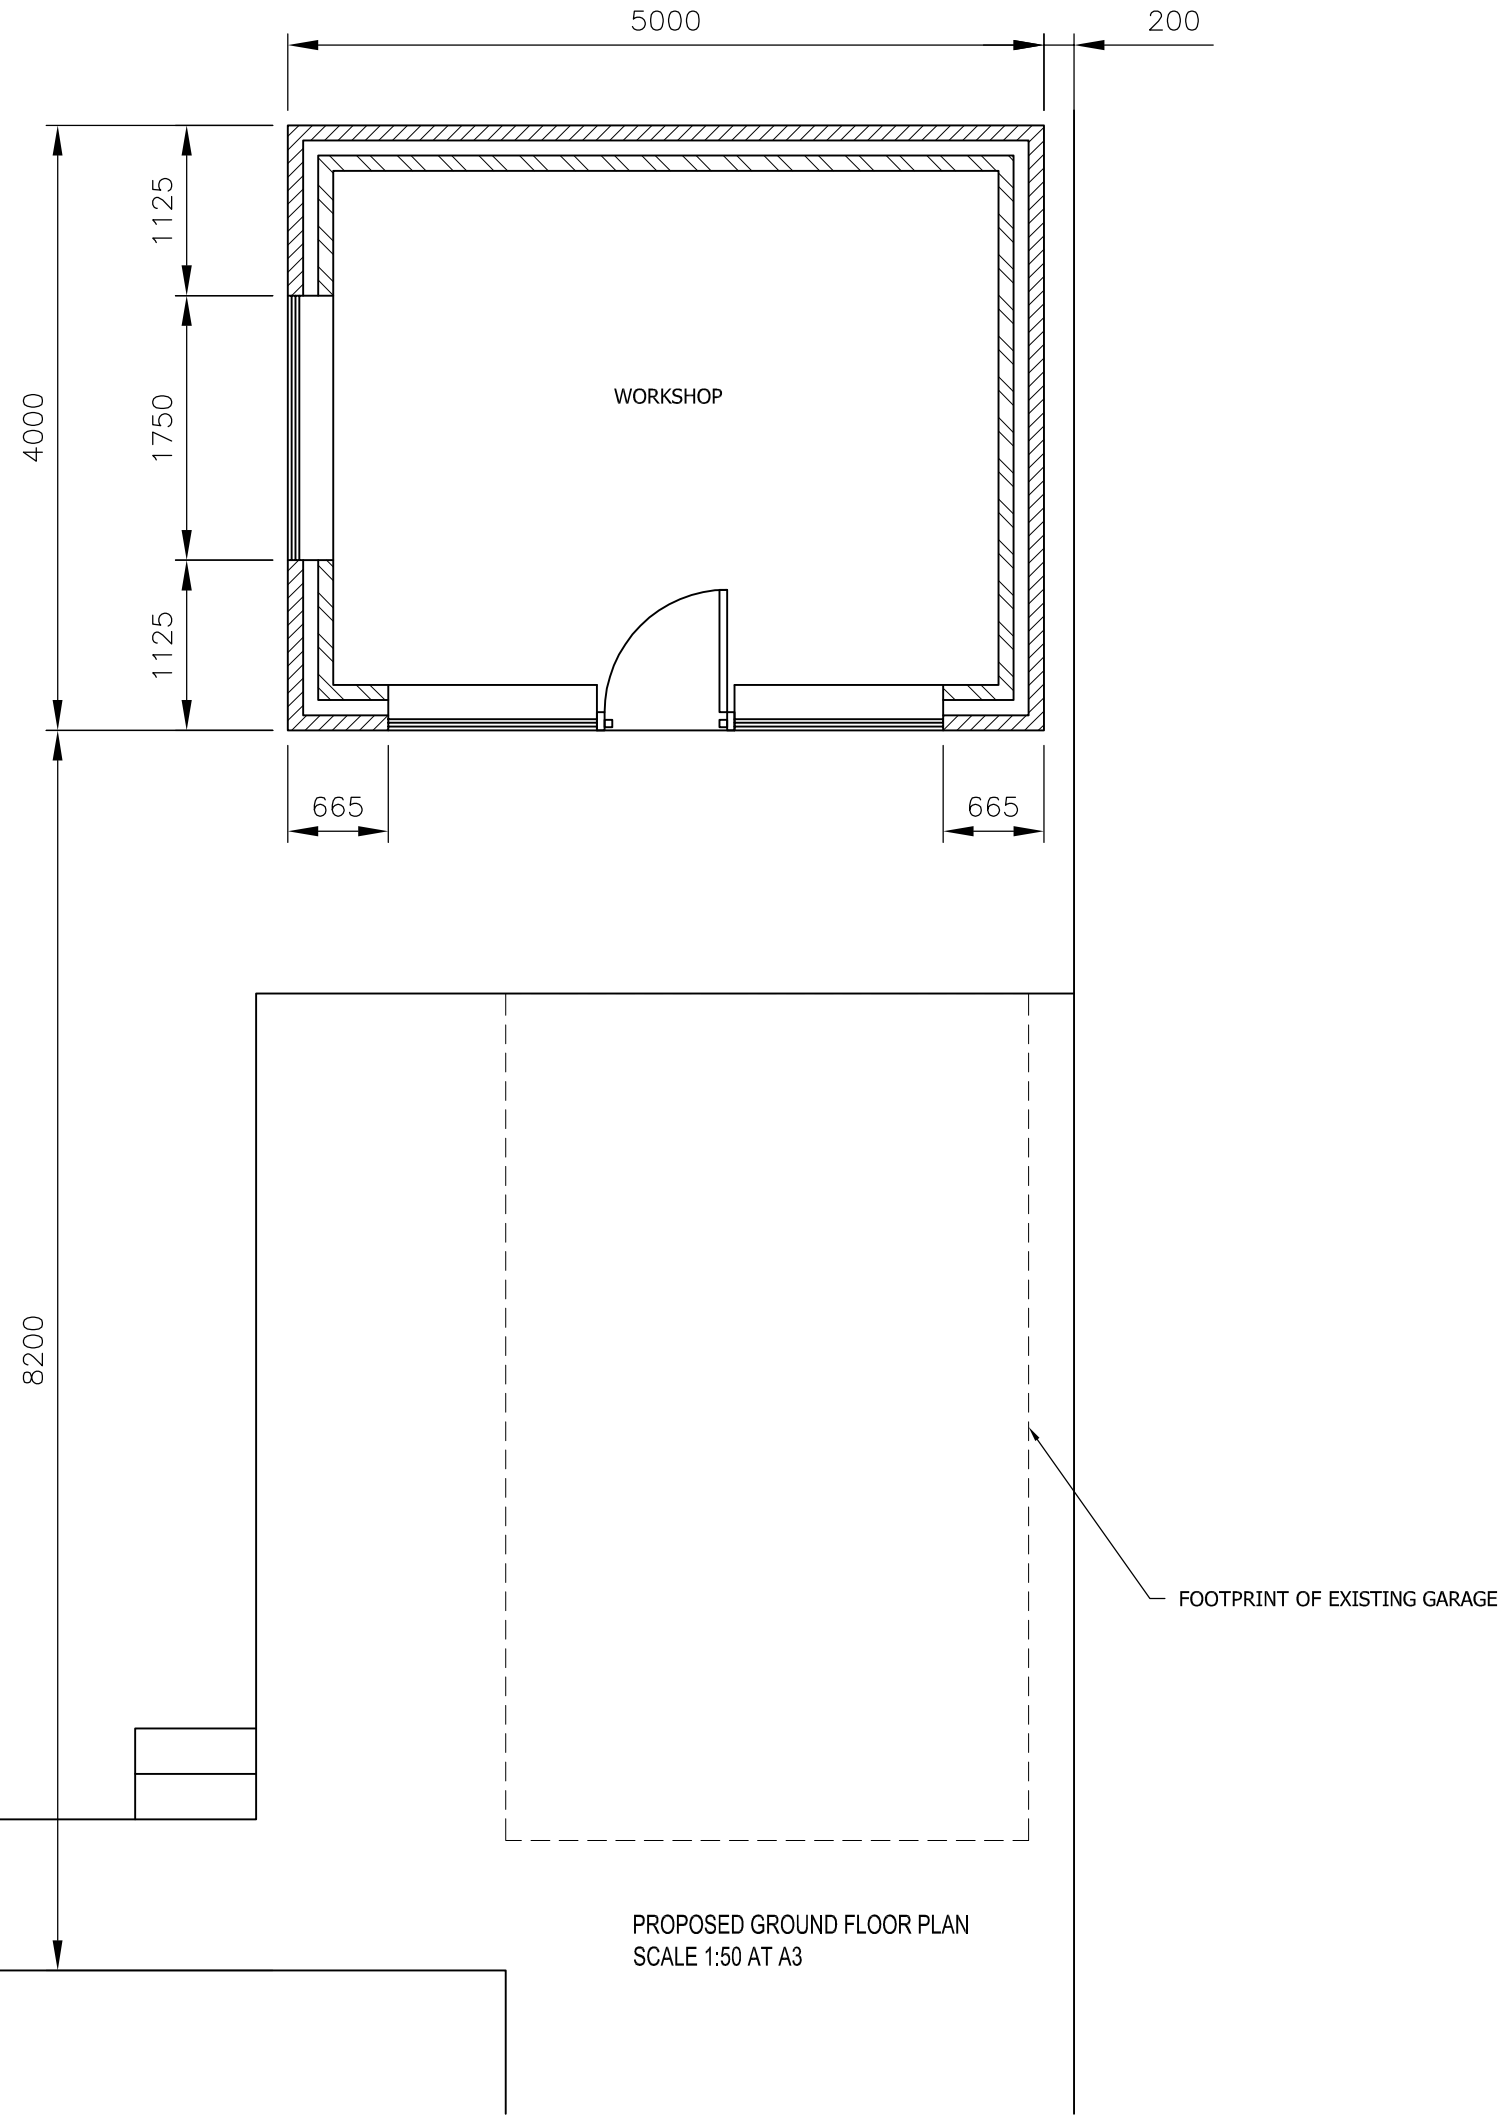

PROPOSED GROUND FLOOR PLAN
SCALE 1:50 AT A3

DO NOT SCALE: Contractor to check all dimensions and report any omissions or errors

NOTES

Rev	Description	By	Chk	App	Date
A	Workshop moved	JRB	GG	GG	16/08/10

JRB DESIGNS Ltd
1 Saville Road
Cudworth
Barnsley
S72 8LT
Tel: 01226 383542
Fax: 01226 380078
Mob: 07970 541192
Email: john@jrbdesigns.co.uk

This drawing is copyright. © jrbdesigns Ltd.

Client
MR. G GRIFFITHS

Drawing Title
PROPOSED PLANS

Address
2 WILLOWBANK
HONEYWELL
BARNSLEY
S75 1BN

Project Title:
PROPOSED SINGLE STOREY DETACHED WORKSHOP

Purpose of Issue:
PLANNING

Drawing Status
FIRST ISSUE

Scale at A3	Drawn By	Date	
AS SHOWN	JRB	11/08/2010	
Checked By	Date	Approved By	Date
GG	11/08/2010	GG	11/08/2010
Project No.	Drawing No.		Revision
MGG001	004		A

APPROVAL ☒ INFORMATION ☐ TENDER ☐ CONTRACT ☐ CONSTRUCTION ☐