

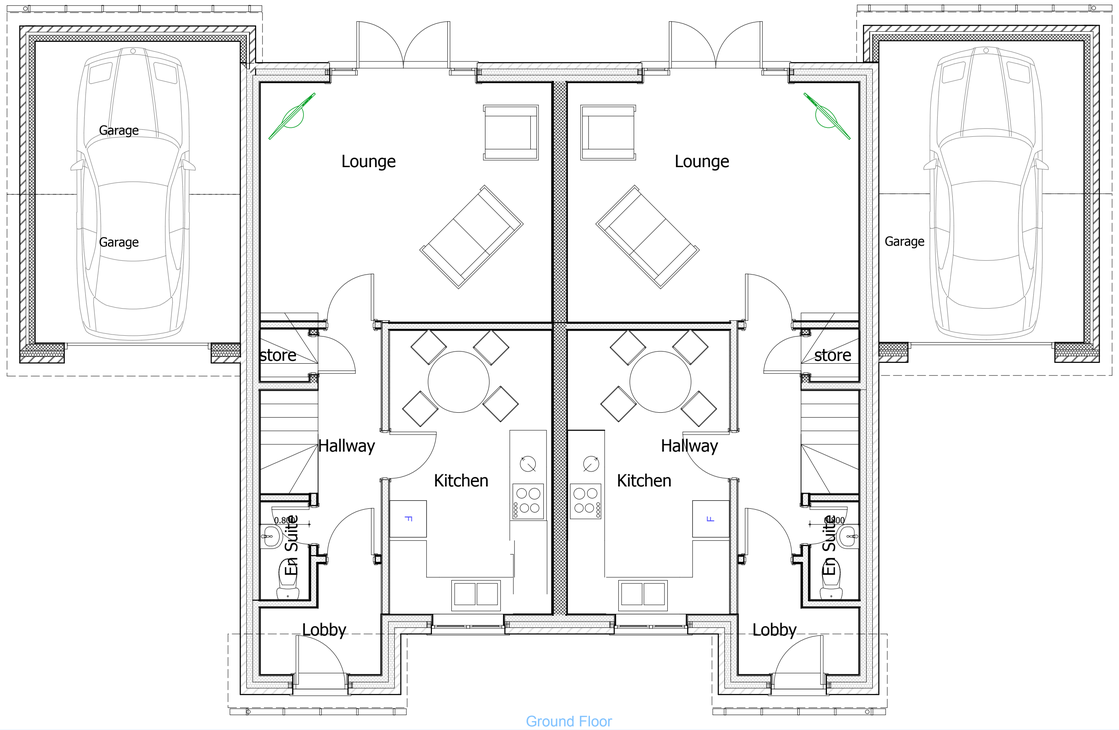


0. Ground Floor 1:50

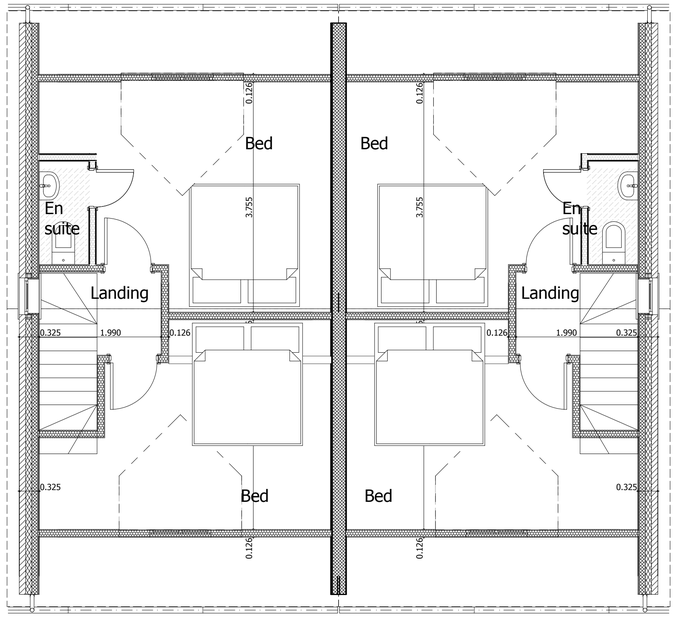

2. Story 1:50

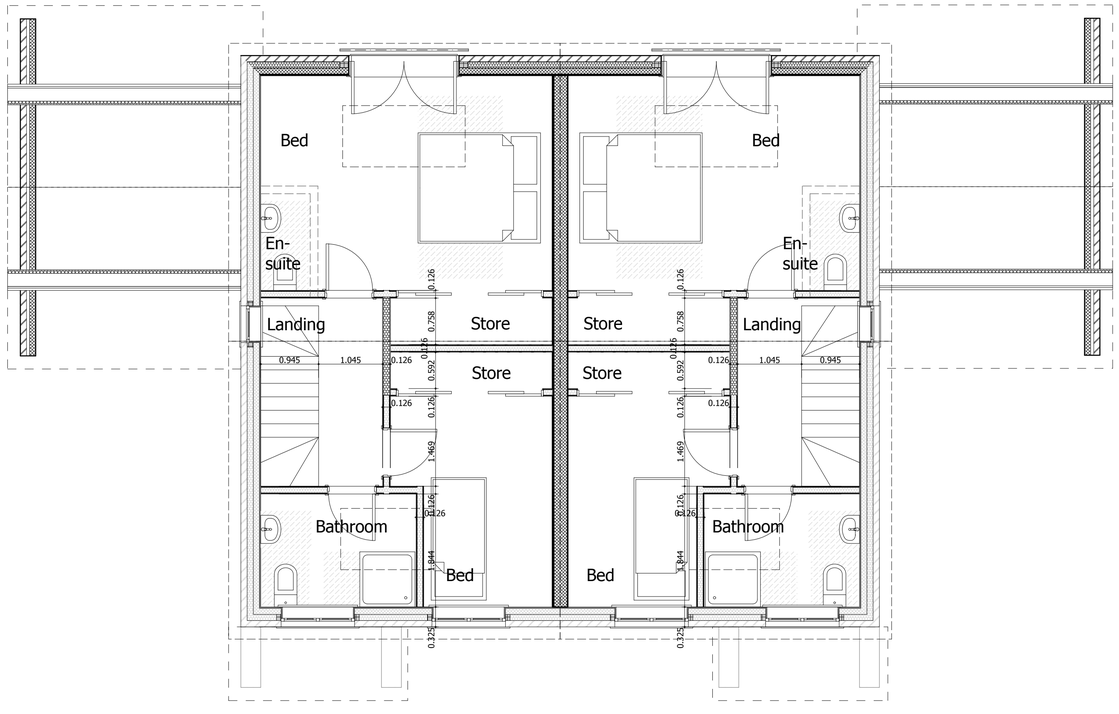

1. Story 1:50

Rev: **Date** Revision Notes

Client: Smith

Project: Proposed Residential Development at Land Adjoining 26 Cross Lane Royston type 4 one garage set flush

Drawing Title: Ground, First, Second Floor Plans

Scale: 1:50 **Date:19/11/2013**

Drawn By: AR **Rev:**

Drwg Nr: T4 Plans semi detached one garage set flush

Alan Robinson
Chartered Architect BA Dip Arch RIBA BSc (Hons)
2 Gawber Road, Barnsley S75 2AF
Tel/Fax 01226 286066
Mob: 07947808933