

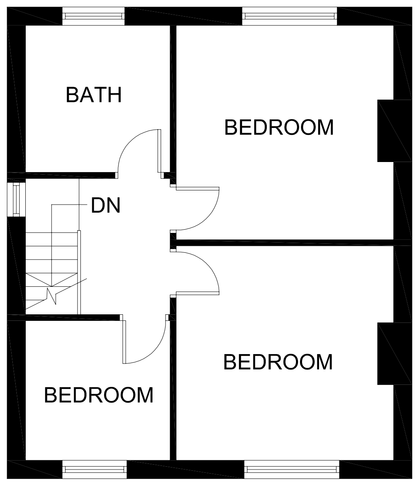



EXISTING FIRST FLOOR LAYOUT PLAN
Scale 1:50

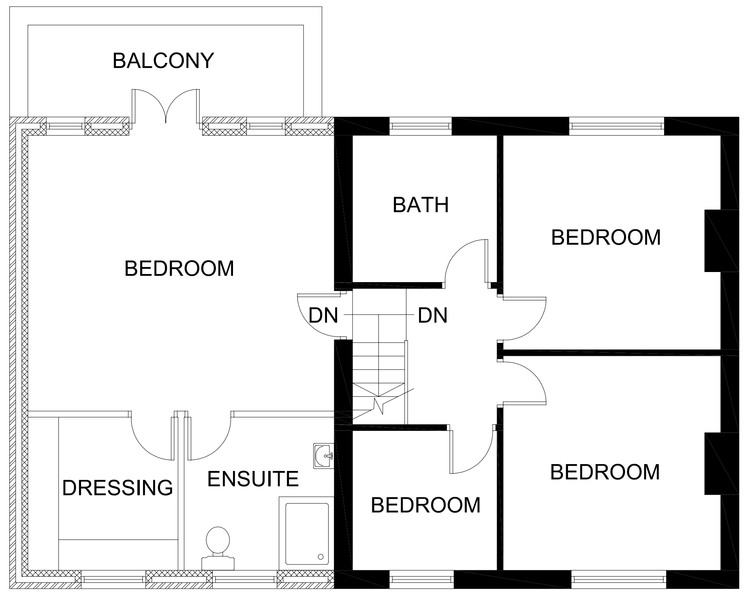


PROPOSED FIRST FLOOR LAYOUT PLAN
Scale 1:50

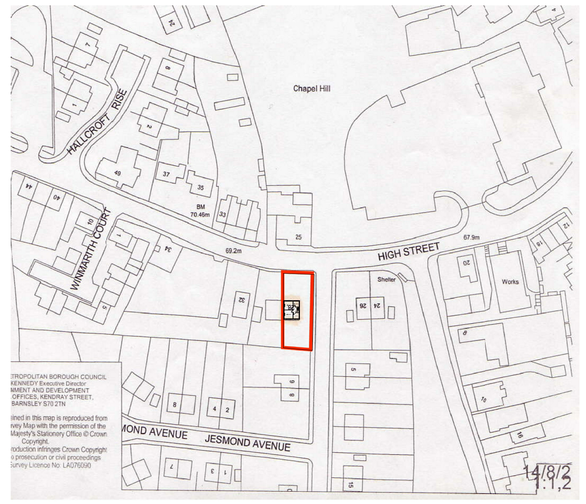

LOCATION PLAN
Scale 1:1250

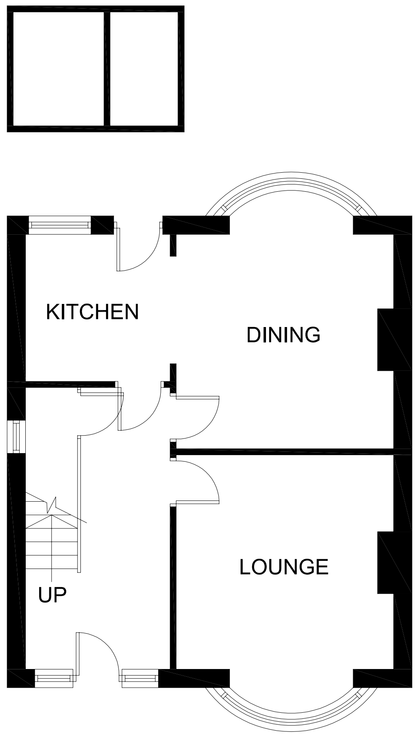

EXISTING GROUND FLOOR LAYOUT PLAN
Scale 1:50

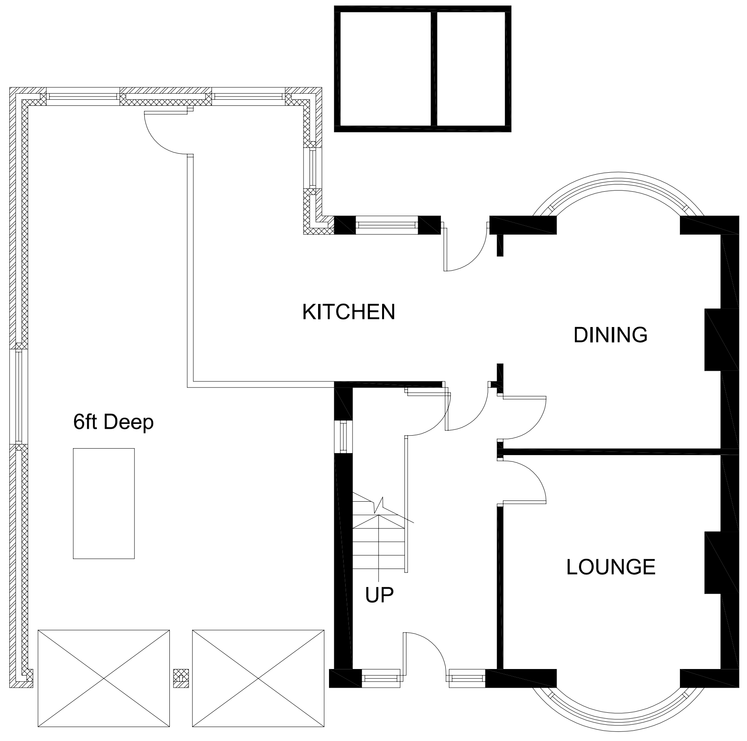

PROPOSED GROUND FLOOR LAYOUT PLAN
Scale 1:50



EXISTING GROUND FLOOR LAYOUT PLAN
Scale 1:100



EXISTING GROUND FLOOR LAYOUT PLAN
Scale 1:100

General Notes

No	Revision / Issue	Date

CDS

Planning & Building Regualtion Drawings
Asbestos Surveys
Floor Plans
Measured Surveys
CAD Draughting

CDS Floor Plans
Bleakley House
1B Bleakley Lane
Notton
Wakefield
West Yorkshire
WF4 2NR

telephone 07411 683773
email mail@cdsfloorplans.co.uk
website www.cdsfloorplans.co.uk

Project Name and Address
Proposed Residential Extension of 28 High Street

Planning Drawings 1 of 1

28 High Street
Royston
Barnsley
S71 4RF

Drawing No	Sheet
28HSROY - 01	
Date: January 2011	
Scale: As Shown	Paper Size: A0

The Contractor should check all dimensions on the site. No Dimensions to be scaled from this drawing. It is the Contractors responsibility to ensure compliance with building regulations and current codes of practice.

© CDS Floor Plans 2011