



SIDE ELEVATION
SCALE 1:100




FRONT ELEVATION
SCALE 1:100

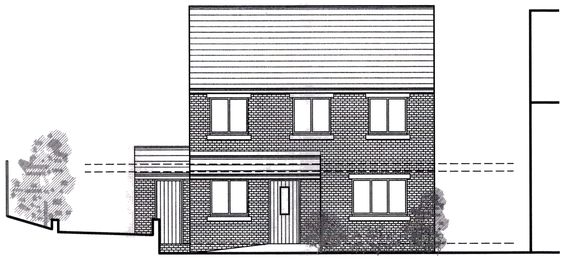


REAR ELEVATION
SCALE 1:100

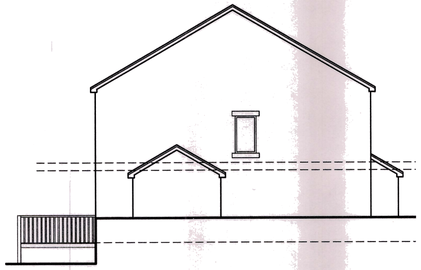


SIDE ELEVATION
SCALE 1:100

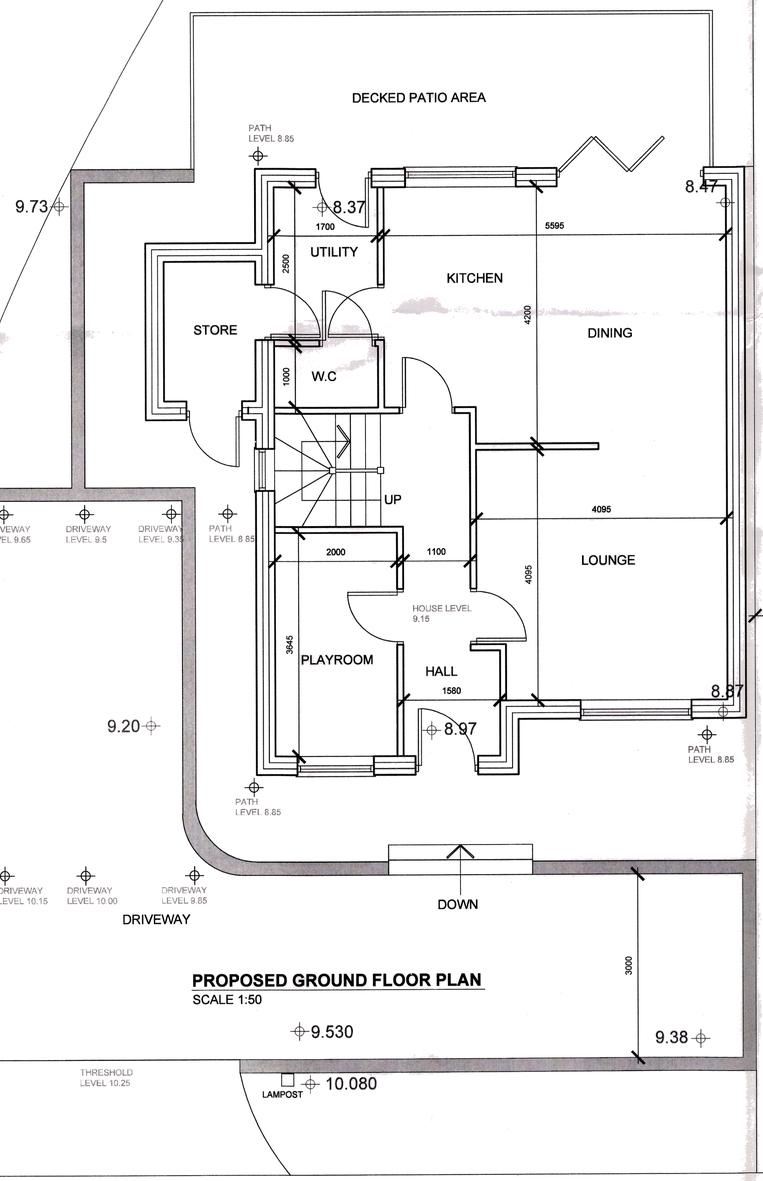

PROPOSED GROUND FLOOR PLAN
SCALE 1:50

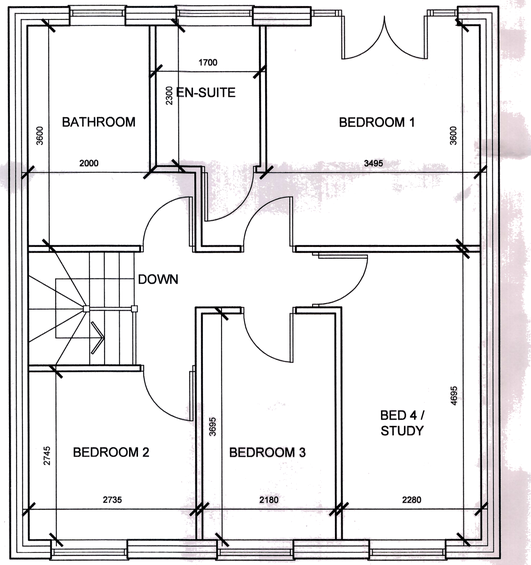

PROPOSED FIRST FLOOR PLAN
SCALE 1:50

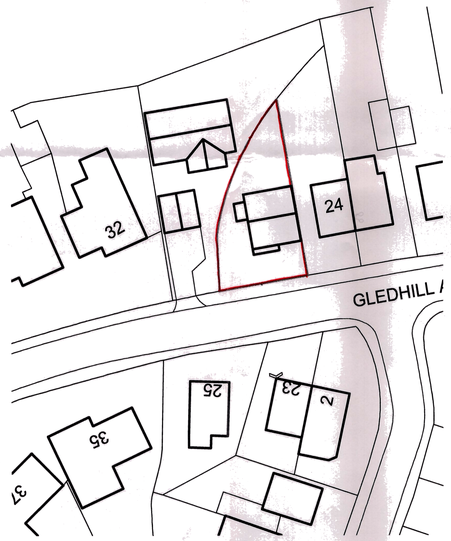

LOCATION PLAN
SCALE 1:500

White Agus PARTNERSHIP
8 MORSTON BUSINESS PARK, WHALEY ROAD, BARUGH GREEN, BARNSLEY. S75 1HQ
Phone: 01226 208482
Fax: 01226 283030
Email: info@whiteaguspartnership.co.uk
Web: www.whiteaguspartnership.co.uk
ARCHITECTURAL SERVICES AND SURVEYORS

Project. PROPOSED DWELLING AT LAND ADJ 24 GLEDHILL AVE PENISTONE, BARNSLEY	Client. MR A. FOX & MISS R. MILLER-ANDREWS
Drawing Title. FLOOR PLANS & ELEVATIONS	Date. APRIL 2013 / Scale. AS SHOWN
	Ref. 12-108 / Dwg. No. 03 / Rev. B

Date	Suffix	Description	Date	Suffix	Description
01/05/2013	A	REVISED FOR PLANNING			
13/05/2013	B	REVISED TO CLIENTS REQUIREMENTS			