



ELEVATION 1 1:100
AS EXISTING

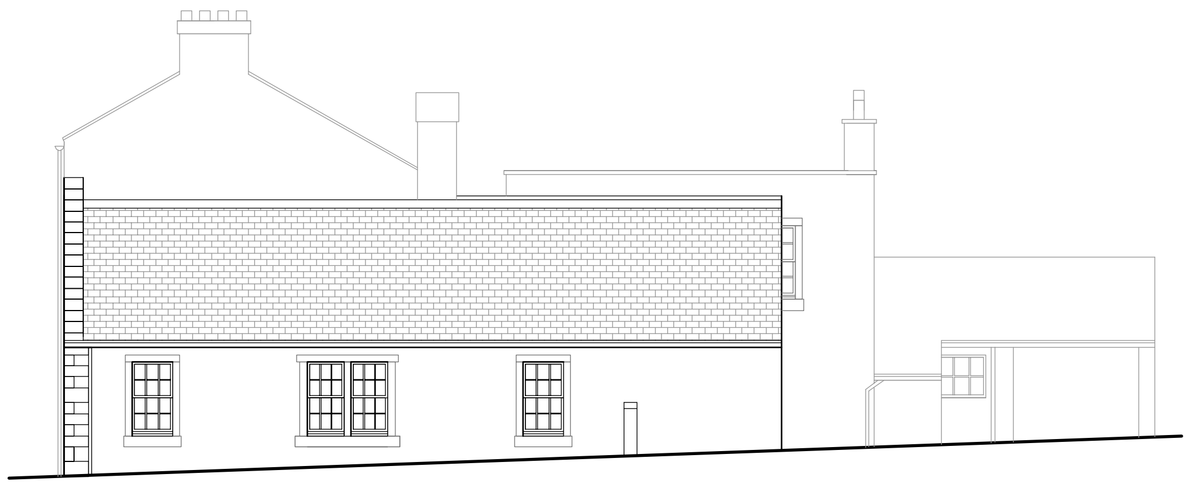


ELEVATION 4 1:100
AS PROPOSED



ELEVATION 2 1:100
AS EXISTING

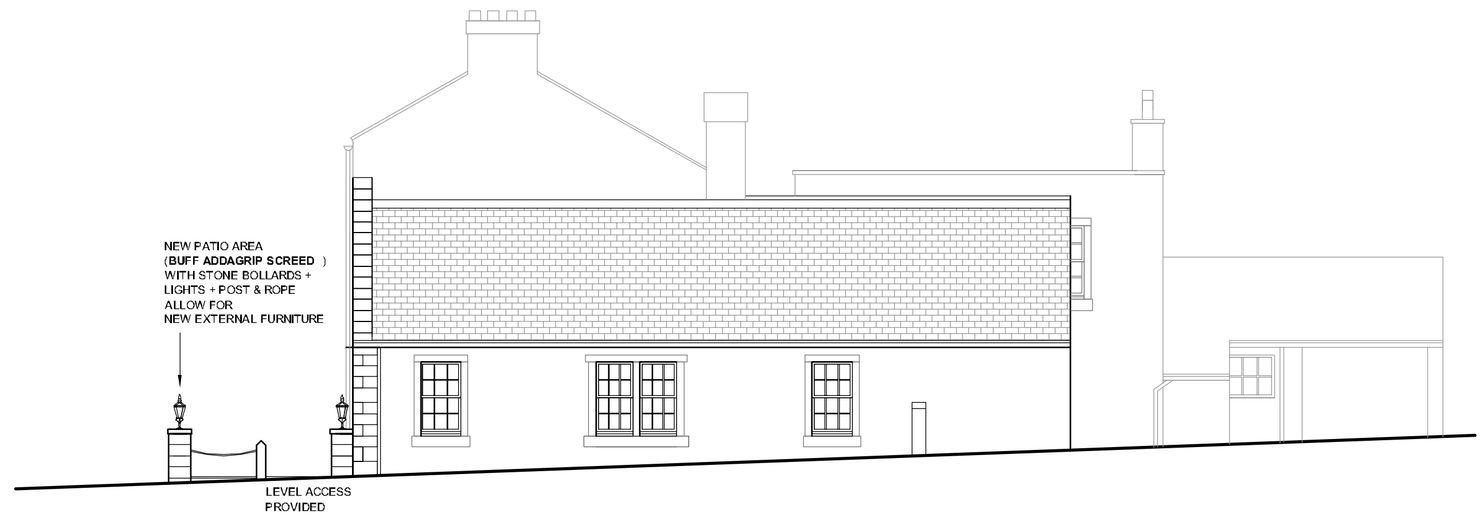


ELEVATION 5 1:100
AS PROPOSED

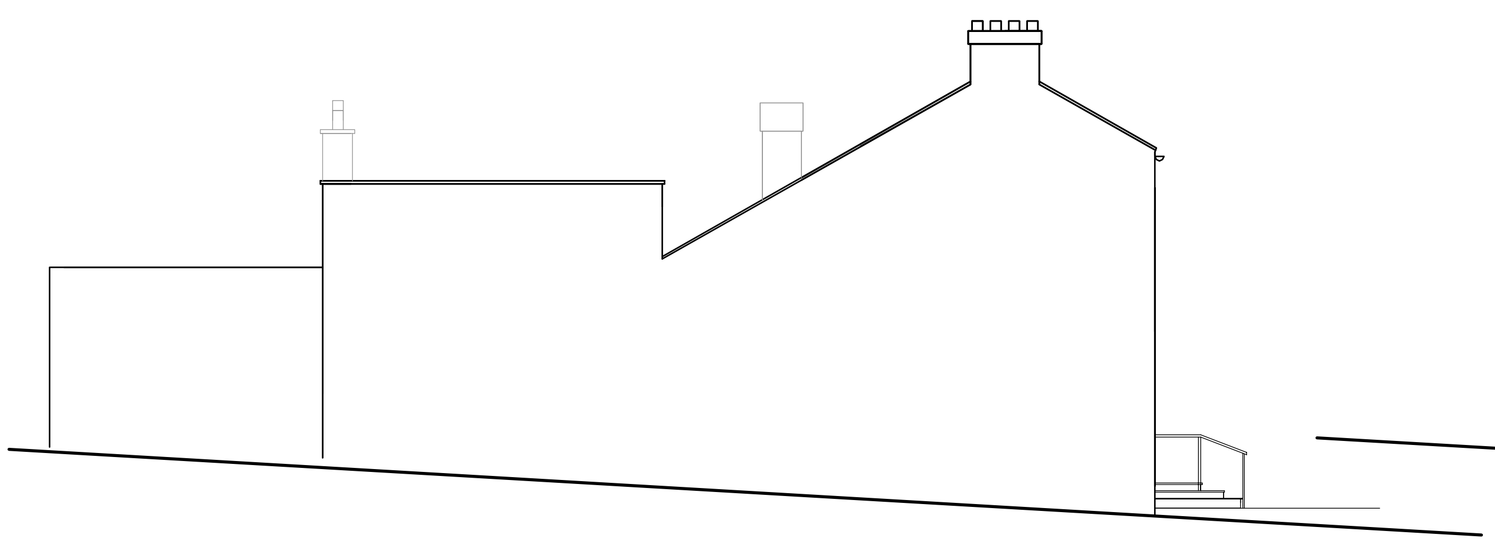

ELEVATION 3 1:100
AS EXISTING

0 1 2 3 4 5 10

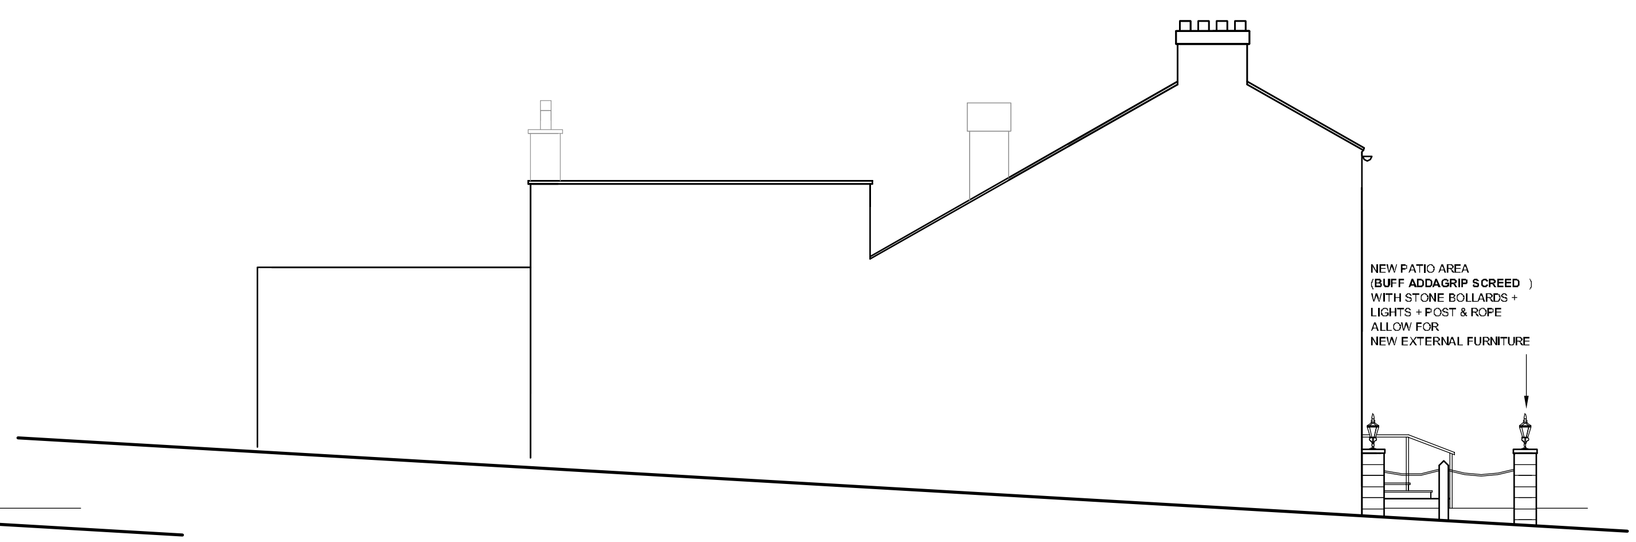

ELEVATION 6 1:100
AS PROPOSED

FUSION BY DESIGN

All design work and information provided on this drawing must under NO circumstances be reproduced in any form without the prior written approval by Fusion by design.

NOTE TO ALL CONTRACTORS:-
Under NO circumstances must dimensions be scaled from this drawing. All contractors must be responsible for taking and checking all dimensions upon visiting site. All contractors must advise the DESIGNER immediately, in writing, of any discrepancies.

This drawing is to be read in conjunction with the bill of quantities / specification and any related drawing. The contractor must ensure that all items detailed on this drawing are included when tendering even if not covered by the specification. The Designer must be advised in writing of all such items. Any discrepancies between drawings and specification must be resolved with the Designer prior to commencing works.

All structural work must be carried out in strict accordance with the drawing and calculations provided by the appointed Structural Engineer. All structural work must be inspected at all relevant stages by both the Structural Engineer and Building Inspector, any changes or alterations must have their express written approval. Any costs incurred due to either claims for damages, loss of trade, etc by failing to do so will be the sole liability of the contractor.

All works must be carried out in strict accordance with all Local Authority, British & European Standards. If in doubt, it is the responsibility of the contractor to contact all relevant parties.

REV B. 10.02.14
OMIT: FRENCH DOORS TO FRONT ELEVATION
ADD: EXTERNAL PAINT COLOURS
ALL PREVIOUS PAINTED-
WINDOWS AND DOORS TO BE PAINTED RAL 7012 BASALT GREY
ALL GUTTERS AND RAINWATER PIPES TO BE PAINTED BLACK

REV A. ELEVATIONS UPDATED. 11.11.13

Revision

FUSION BY DESIGN
FUSION BY DESIGN RODLEY HOUSE
COAL HILL LANE LEEDS LS13 1DJ
Telephone 0113 2047788 Fax 0113 2047888
E-Mail fusionbydesign.co.uk www.fusionbydesign.co.uk

Client
PUNCH TAVERNS

Job Title
STRAFFORD ARMS PH
PARK DRIVE STAINBOROUGH
NR BARNSLEY S75 3EW

Drawing Title
ELEVATIONS
AS EXISTING & PROPOSED

Scale	Drawing No	Revision
1:100	2920 PL03	B
Date: OCT '13		
Drawn By: M.H.		