
THIS DRAWING AND INFORMATION CONTAINED HEREIN IS PROTECTED BY COPYRIGHT LAW AND MUST NOT BE COPIED OR REPRODUCED WITHOUT THE PRIOR WRITTEN CONSENT OF JAMES TOTTY PARTNERSHIP

ORDNANCE SURVEY INFORMATION IS REPRODUCED BY PERMISSION IN ACCORDANCE WITH LICENCE AGREEMENT - LICENCE No. AR 100006159

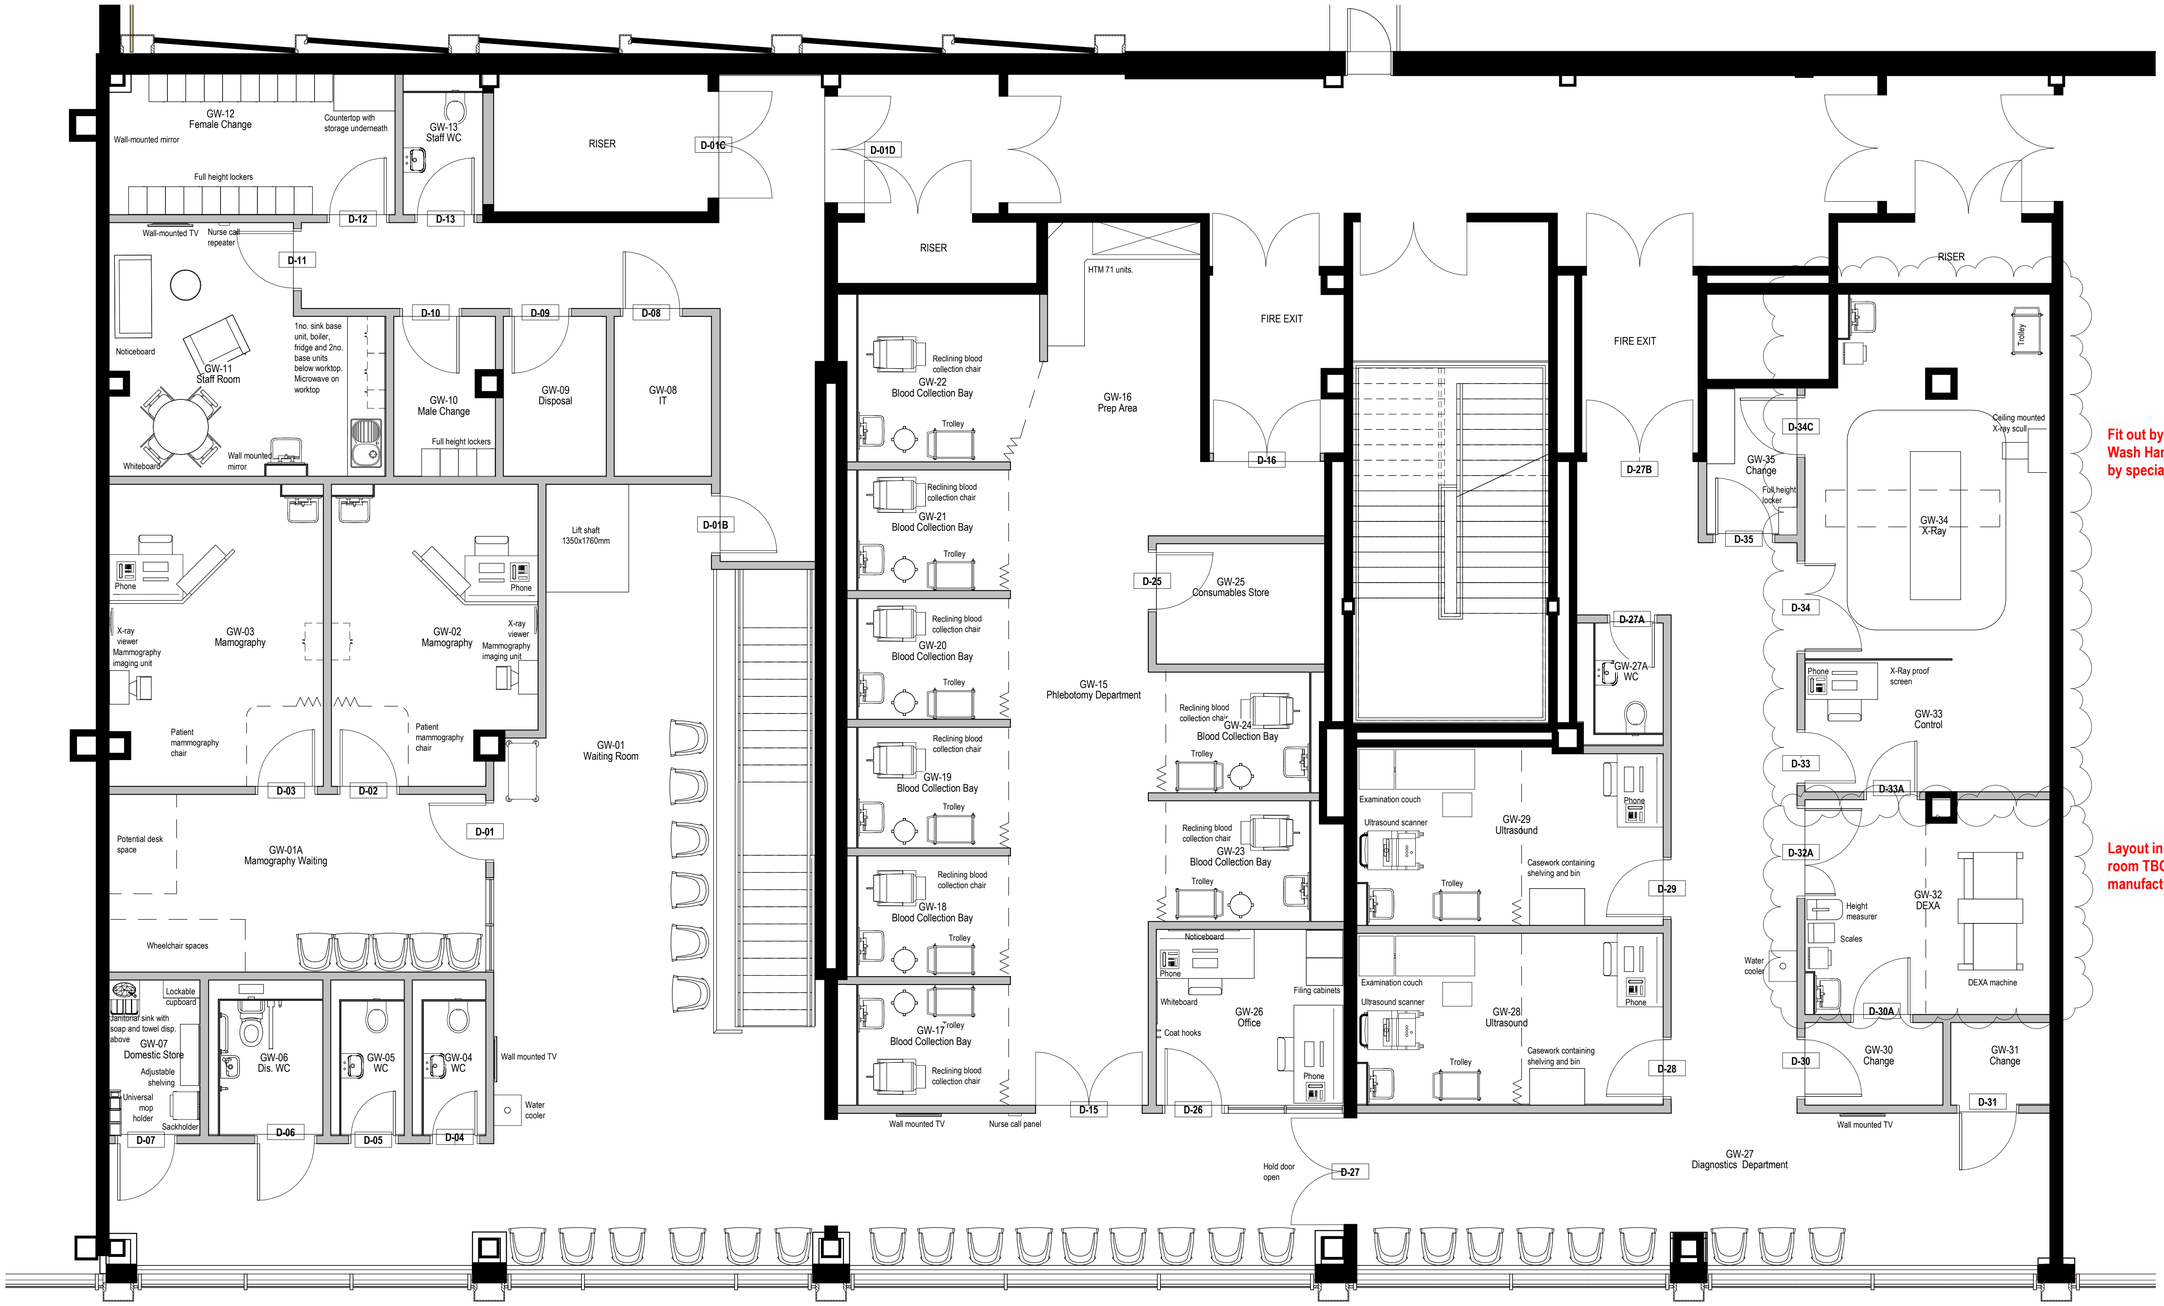

Fit out by specialist.
Wash Hand Basin by specialist.

Layout in DEXA room TBC by manufacturer

Design Sign Off

The layout shown on this drawing is agreed as the chosen design (RIBA stage 04) and is therefore frozen to allow for construction (RIBA stage 05) to commence.

Signed _____

Print Name _____

Position _____

Date _____

First Floor Proposed Furniture Plan

1 : 50 @ A1

Rev:	Details:	Date:	Drn:	Chk:
E	Domestic and Consumables stores moved. Disposal room added. TVs, water coolers and nurse calls added to waiting areas.	01/02/22	EP	LB
D	Doors into X-Ray room and landlord's area added to door schedule. Staff Room layout altered.	25/01/22	EP	LB
C	Layout of staff room and staff change amended. Stair enclosure added.	12/01/22	EP	LB
B	Mamography room layouts altered, waiting room desk removed. DEXA and X-Ray control room altered. Ass'd changing room to DEXA added.	07/01/22	EP	LB
A	Control Room location moved. DEXA room enlarged and layout amended. Dedicated mammography waiting area introduced.	23/12/21	MB	LB

Status: For Construction

Client: Barnsley Facilities Services

Project: Barnsley Glassworks Imaging Unit
The Glass Works, Barnsley S70 1GW

Drawing: Furniture Plan (Sheet 2 of 2)
Proposed

JTP ARCHITECTS
JAMES TOTTY PARTNERSHIP LLP
CHARTERED ARCHITECTS
38 WILKINSON STREET
SHEFFIELD S10 2GB
Telephone : (0114) 2700208
Email : mail@jtp-architects.co.uk
Web : www.jtp-architects.co.uk

Date:	Drawn:	Project No:	
03/11/21	EP	15/1314	
Scale (@A1):	Checked:	Drawing No:	Rev:
1 : 50	LB	113	E