

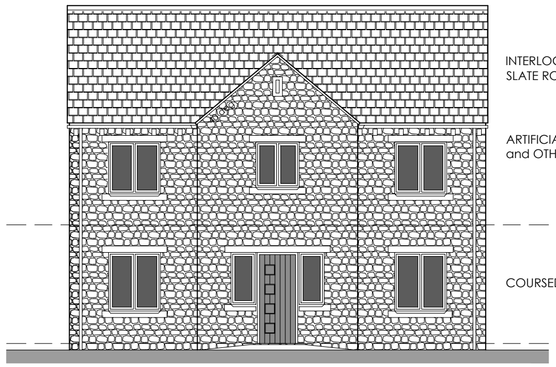



Front Elevation

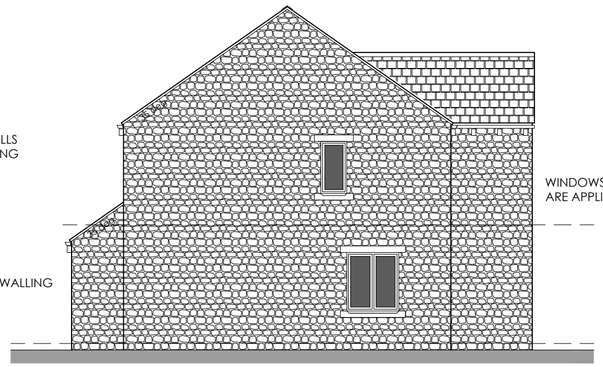


LH Side Elevation

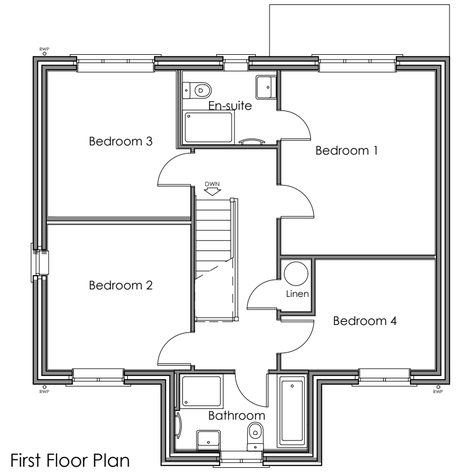


First Floor Plan

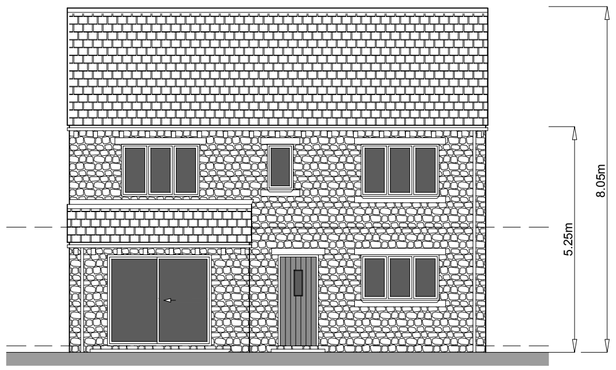

Rear Elevation

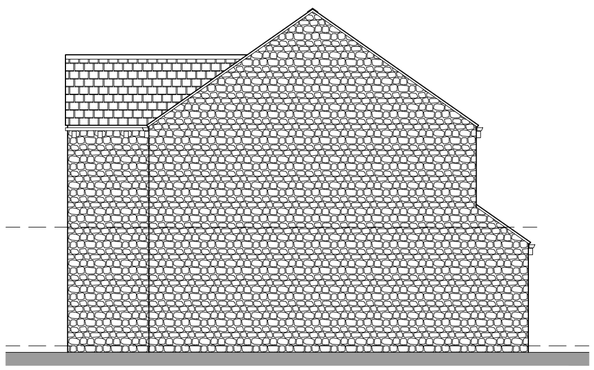

RH Side Elevation

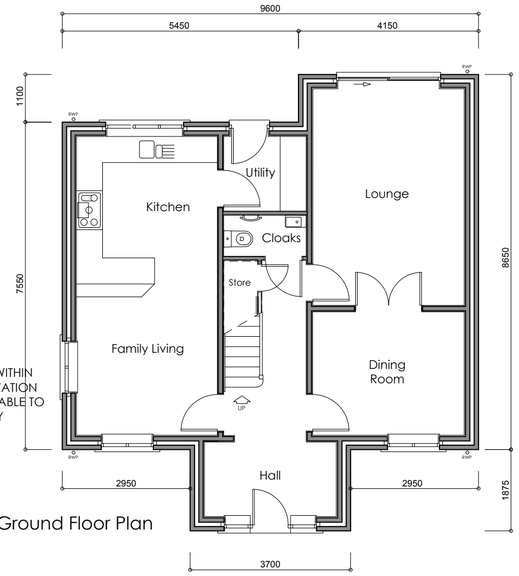

WINDOWS WITHIN LH SIDE ELEVATION ARE APPLICABLE TO PLOT 8 ONLY

Ground Floor Plan

NOTES:

THIS DRAWING IS THE COPYRIGHT OF MPJ DESIGN ASSOCIATES LTD AND MAY NOT BE REPRODUCED OR AMENDED WITHOUT WRITTEN PERMISSION. NO LIABILITY WILL BE ACCEPTED FOR AMENDMENTS MADE BY OTHER PERSONS.
THE CONTRACTOR IS TO CHECK AND VERIFY ALL DIMENSIONS PRIOR TO WORK COMMENCING AND SHOULD COMPLY WITH ALL CURRENT BUILDING LEGISLATION WHETHER OR NOT SPECIFICALLY STATED ON HEREON.
THIS DRAWING MUST BE READ WITH AND CHECKED AGAINST ALL RELEVANT ENGINEERS' DESIGN DRAWINGS AND ALL OTHER SPECIALIST INFORMATION PROVIDED.

THIS DRAWING DEPICTS THE CONFIGURATION FOR PLOTS 3 and 8.

1:50
0m 1m 2m 3m
0m 1m 2m 3m 4m 5m 6m
1:100

REV A.	PLOT REFERENCES AMENDED.	24/05/15
REV B.	INCREASED BY 100mm	03/11/16
REV C.	RECONCILED WITH BUILD DWGS.	17/01/17

Client: Conroy Brook (Developments) Ltd

Job: proposed residential development off Cross Lane HOYLANDSWAINE

Title: House Type C - Planning Drawing plots 3 and 8

Scale: 1:100
Date: May 2015
Dwg No: 15/156-P202C

MPJ DESIGN ASSOCIATES Ltd
4 CHURCH STREET
BARLBOROUGH
CHESTERFIELD. S43 4EP

tele: 01246 819259
mob: 07841 353141
martynpjones@btinternet.com

MPJ DESIGN