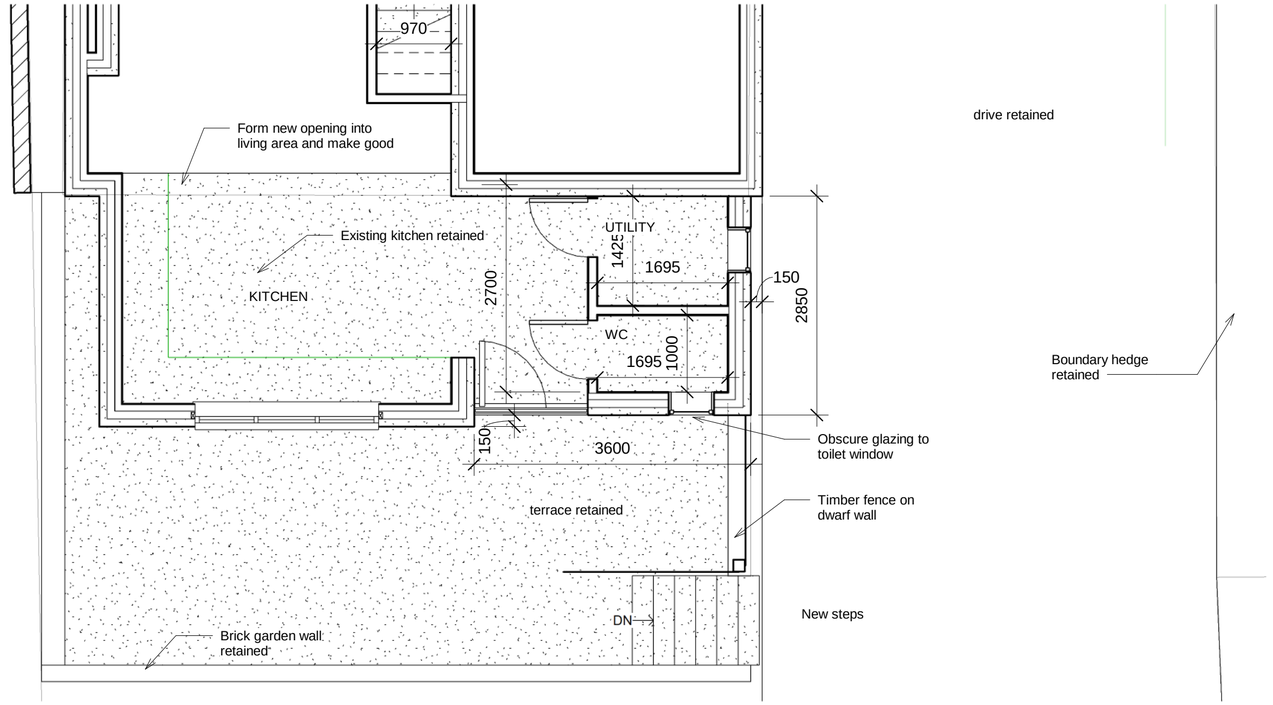


1 Upper ground floor plan

1 : 50

ONE Architect Redboxone

Redboxone.co.uk

Proposed kitchen extension and garage conversion
190 New Road
Staincross
S75 6PP

No.	Description	Date

Proposed upper ground floor plan

Project number	SPS Nov2020
Date	22-11-2020
Drawn by	RBO
Checked by	RBO

A107

Scale 1 : 50

29/01/2021 19:20:17