
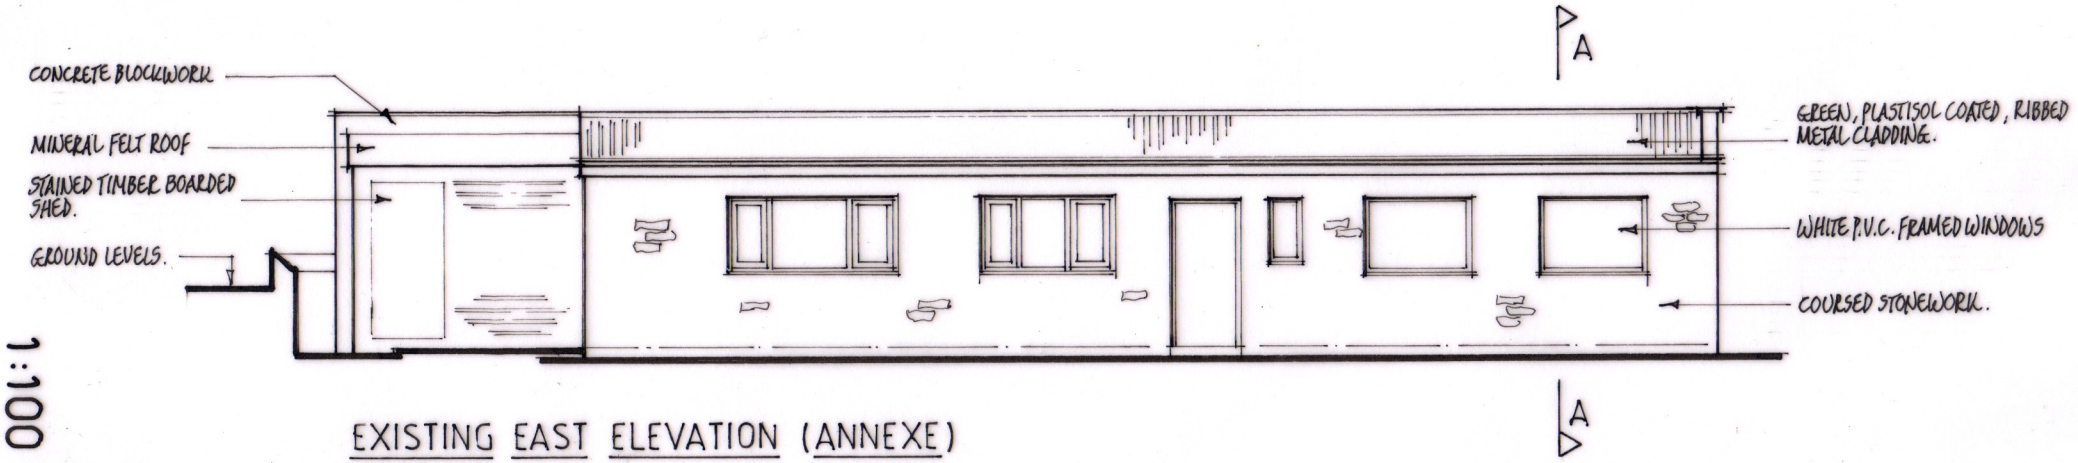


EXISTING EAST ELEVATION (ANNEXE)

1:100 Scale

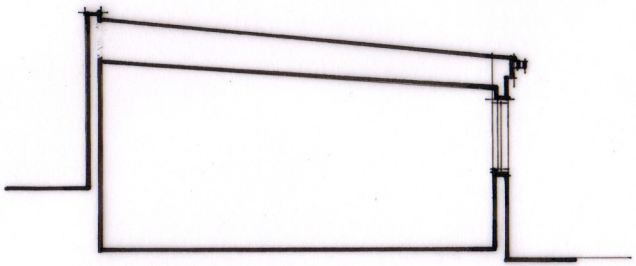

SECTION A-A

Dwg no. 732/24

139, Churchfield Lane, Kexborough

Existing Elevation

HEALTH CARE DESIGN

Health Care Design Ltd
33 Low Road
Keswick Village
Norwich
NR4 6TZ

☎ 01603 455200
Fax 01603 454343
e-mail hcd@btconnect.com