Plan Site A 1:500

Typical planting matrices

Woodland mix A willow carr

Species	Height	Type	Root stock	
Acer campestre	100-125	Transplant	Bareroot	10
Alnus glutinosa	40-60	Branched	Bareroot	10
Betula pubescens	175-200	Feathered	Bareroot	5
Ilex aquifolium	40-60	Leader & laterals	2l	5
Quercus robur	60-80	Transplant	Bareroot	10
Rosa canina	40-50	1+0 branched	Bareroot	15
Rubus ideaus	40-60	0/1 cutting	bareroot	20
Salix sps	Locally harvested cuttings 600-800			15
Sorbus aucuparia	175-200	Feathered	Bareroot	10

Woodland mix B wet woodland

Species	Height	Type	Root stock	
Acer campestre	100-125	Transplant	Bareroot	5
Alnus glutinosa	175-200	Feathered	Bareroot	5
Betula pendula	175-200	Feathered	Bareroot	5
Corylus colurna	40-60	Branched	Bareroot	5
Crataegus monogyna	60-80	Transplant	Bareroot	10
Fraxinus excelsior	60-80	Transplant	Bareroot	10
Ilex aquifolium	40-60	Leader & laterals	2l	5
Prunus avium	60-80	Transplant	Bareroot	10
Pinus sylvestris	40-60	Transplant	Bareroot	10
Quercus robur	60-80	Transplant	Bareroot	10
Rosa canina	40-50	1+0 branched	Bareroot	15
Salix sps	Locally harvested cuttings 600-800			5
Sorbus aucuparia	175-200	Feathered	Bareroot	5

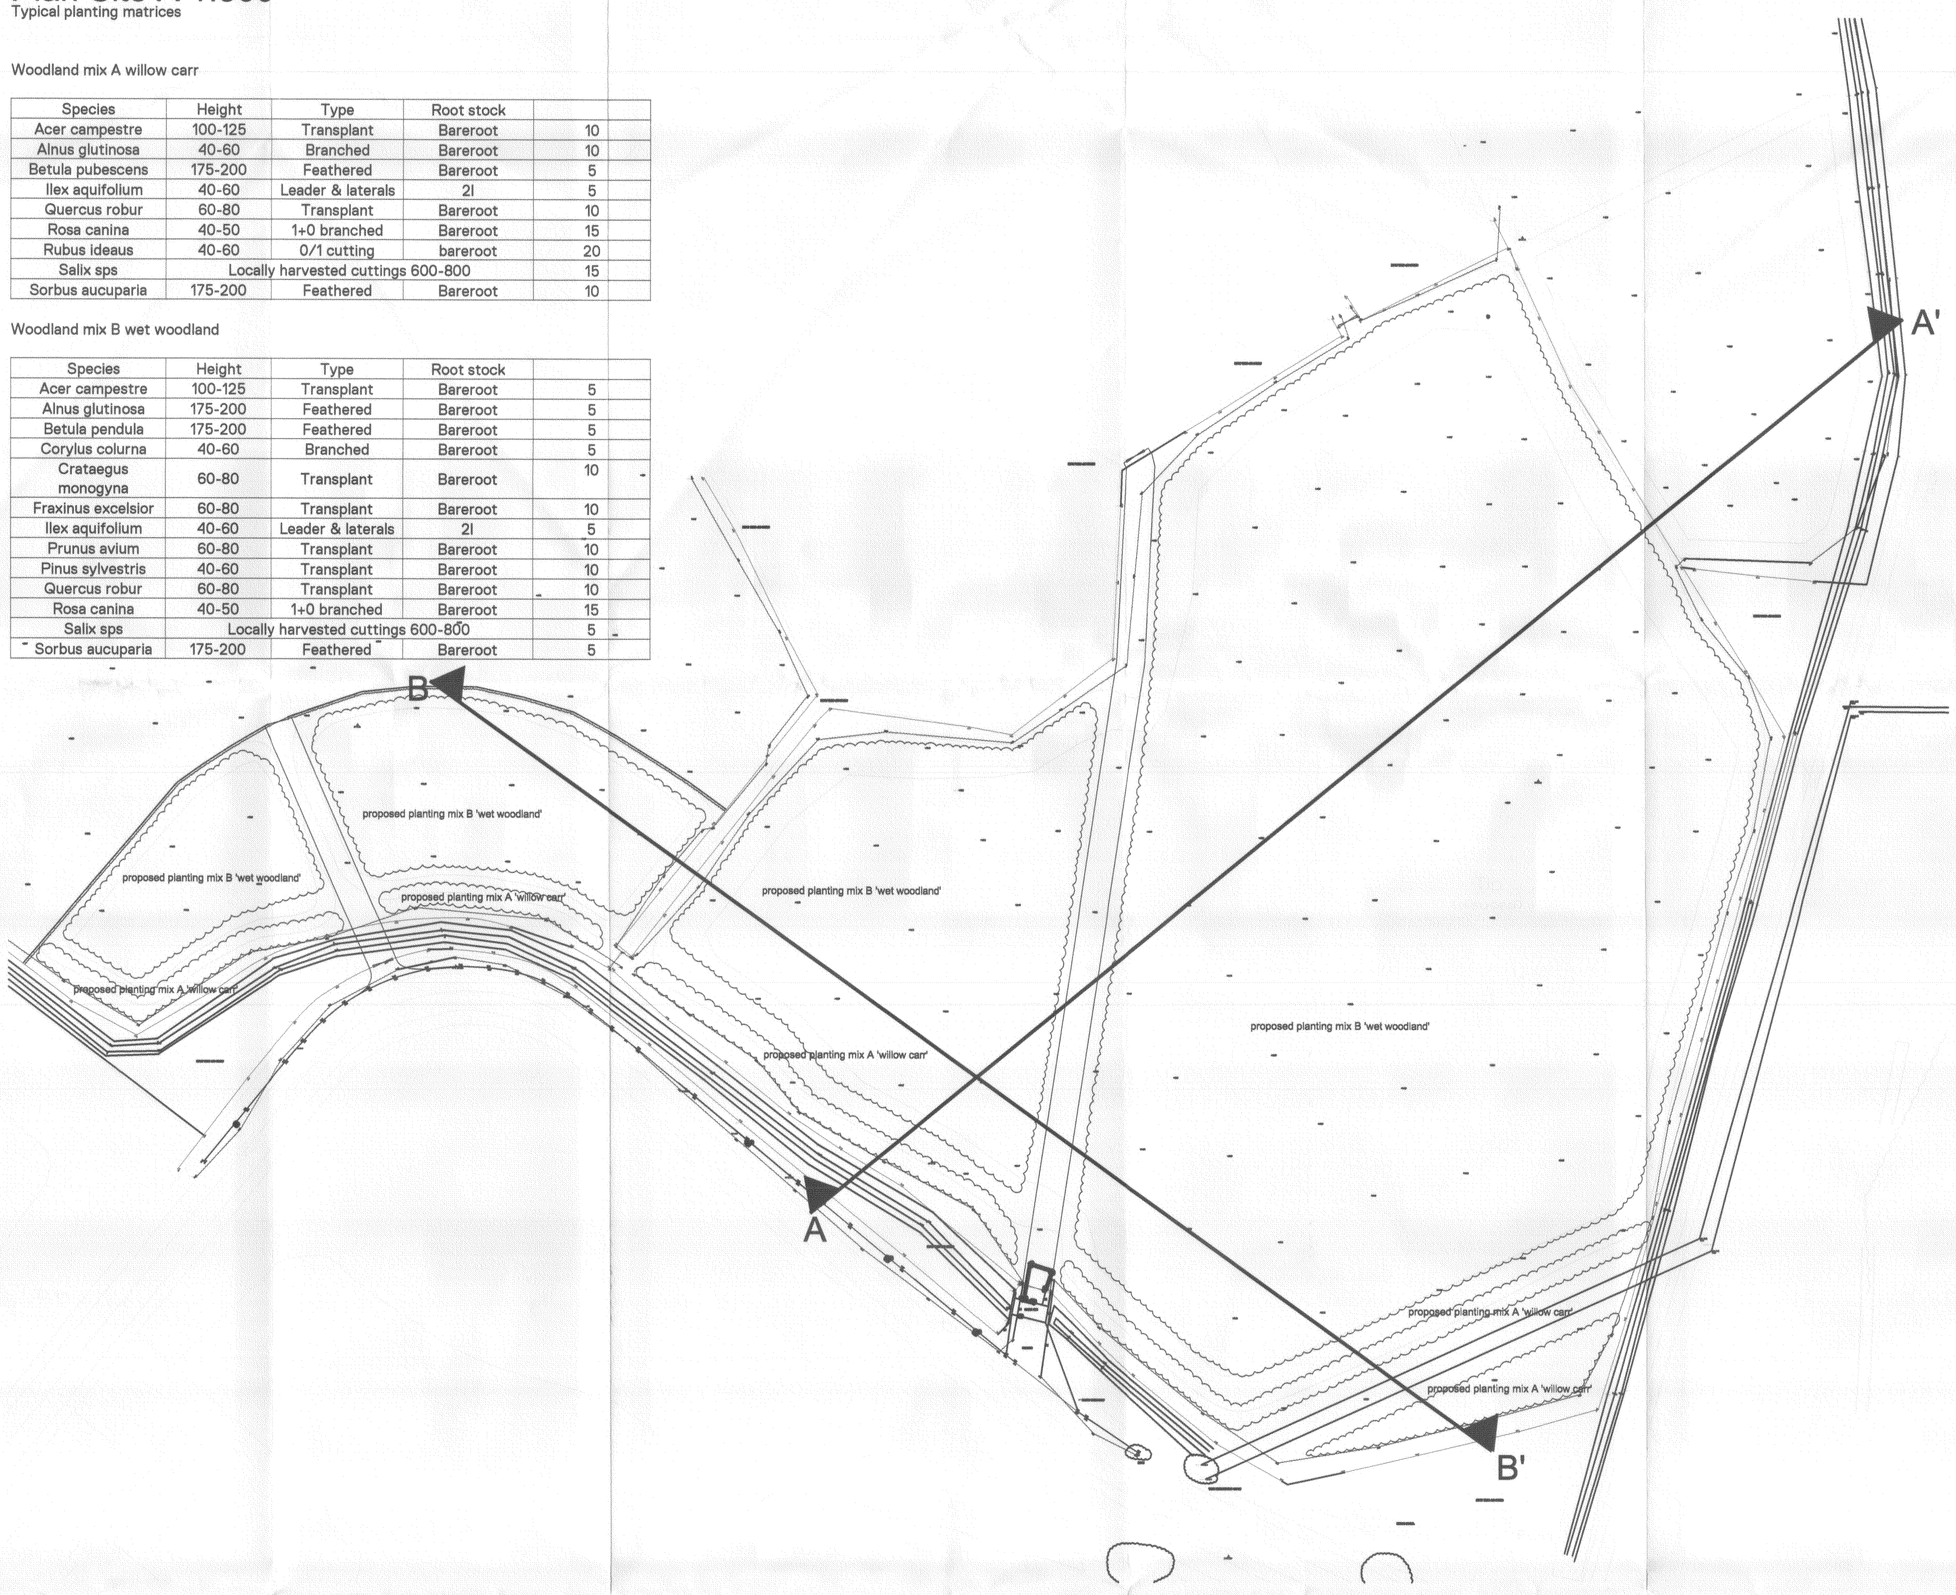

Plan Site B 1:500

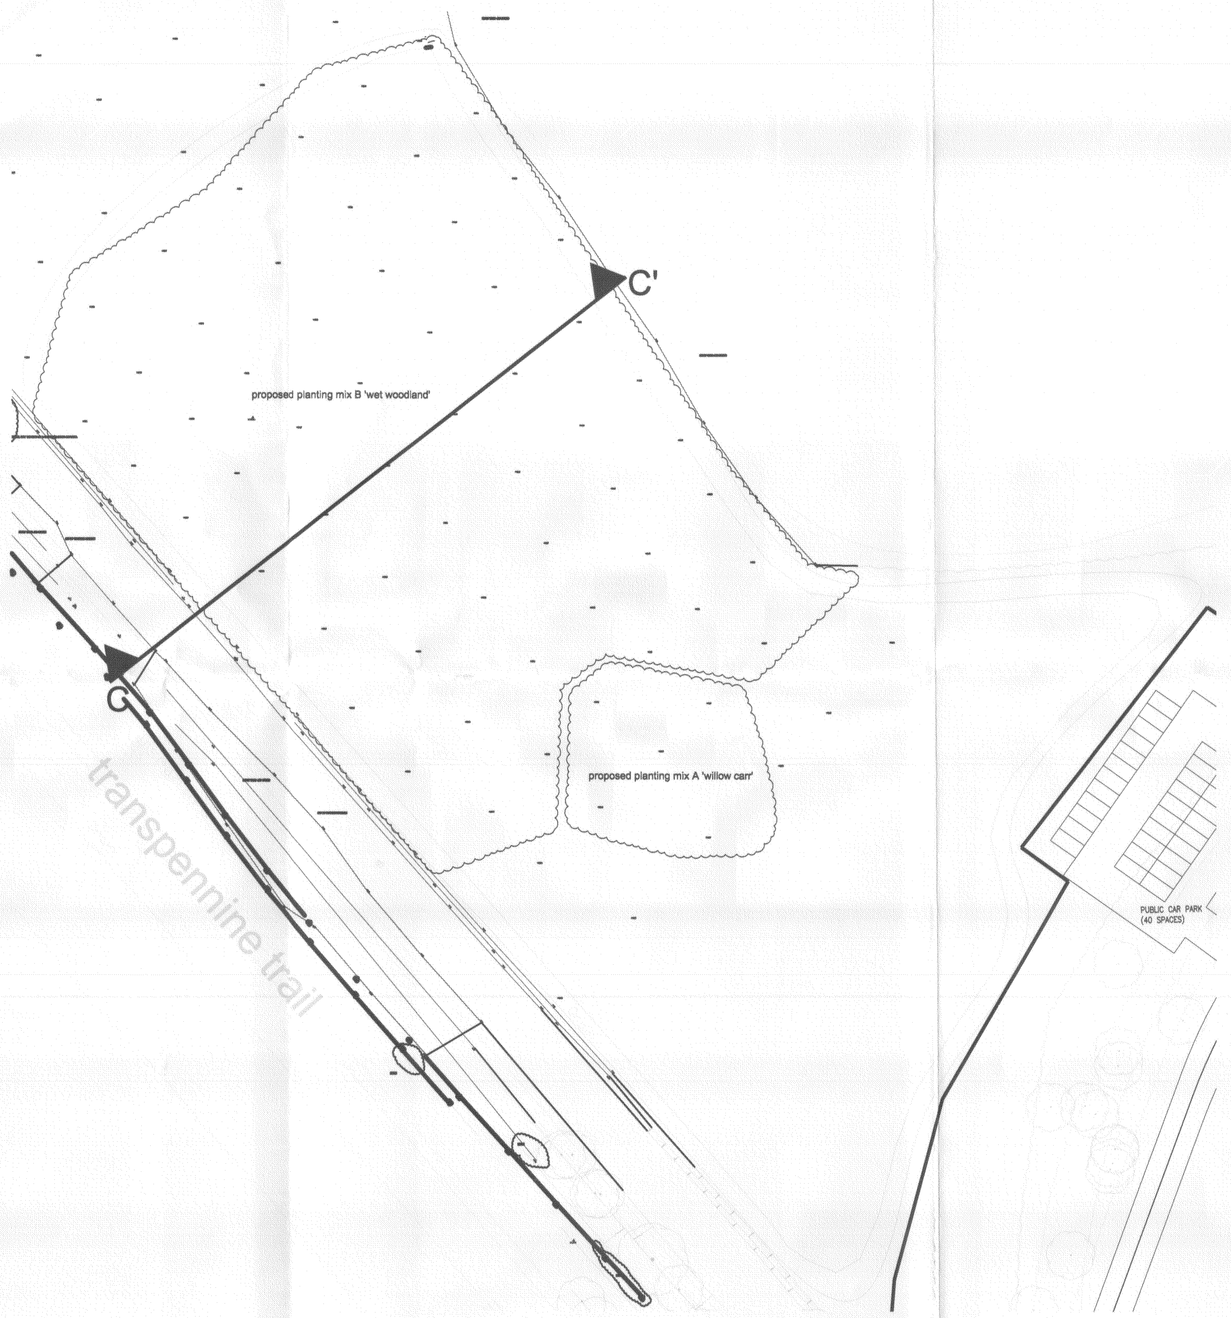

Key Plan1:5000

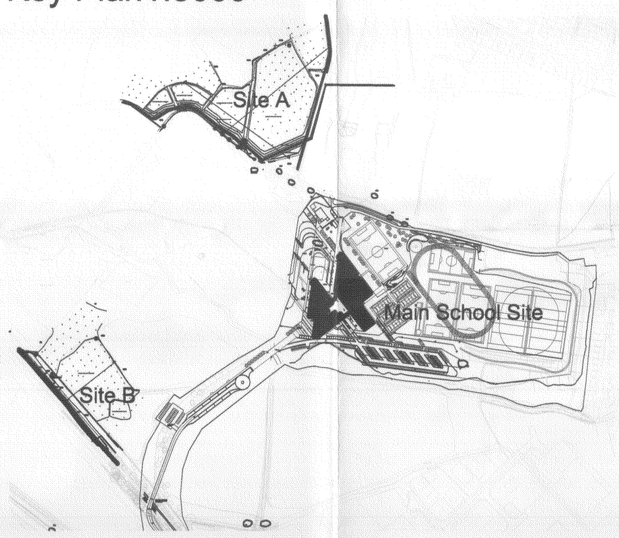

Section A-A' 1:250

Section B-B' 1:250

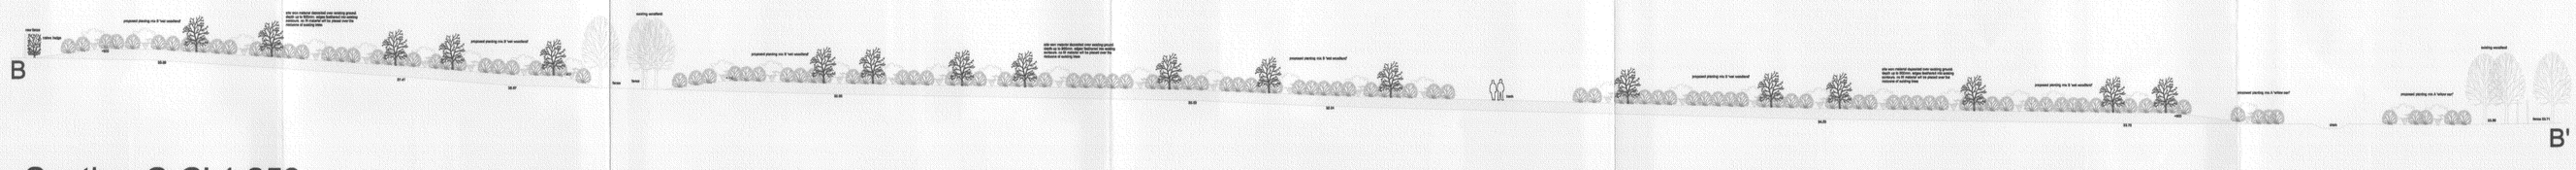

Section C-C' 1:250

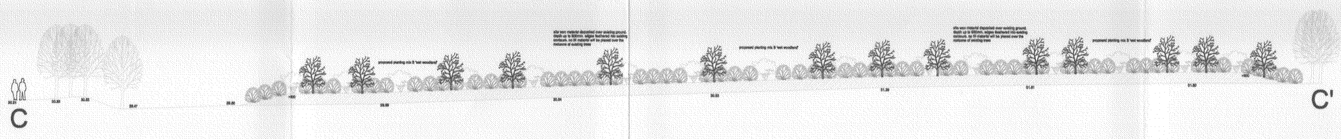

GENERAL NOTES:
1. DO NOT SCALE FROM THIS DRAWING, DIMENSIONS GOVERN
2. ALL DIMENSIONS ARE IN MILLIMETRES UNLESS NOTED OTHERWISE
3. ALL DIMENSIONS SHALL BE VERIFIED ON SITE BEFORE PROCEEDING WITH THE WORK
4. PLUNDE LANDSCAPE SHALL BE NOTIFIED IN WRITING OF ANY DISCREPANCIES
5. ALL DIMENSIONS ARE NOMINAL DIMENSIONS
6. PLUNDE LANDSCAPE LIMITED ACCEPT NO LIABILITY FOR ANY EXPENSE LOSS OR DAMAGE OF WHATSOEVER NATURE AND HOWEVER ARISING FROM OR IN CONNECTION WITH WORKING FROM NOT BEING REFERRED TO THE WORK TO WHICH IT RELATES WHICH HAS NOT BEEN REFERRED TO THEM AND PRIOR APPROVAL OBTAINED

DRAWING NOTES:
1.
2.
3.
4.
5.

N

plincke

PROJECT
BARNSLEY BSF

TITLE
WOMBWELL & FOULSTONE
OFF SITE PLANTING

SCALE
DATE
AS SHOWN @ A1 | STATUS: Planning
DRAWING NUMBER
BARSL_WOM_PLI_SI_SW_00_10
CHECKED | BY | DRN
DATE | AMENDMENT
REV | 10-Oct-08
PCD