


SIDE ELEVATION

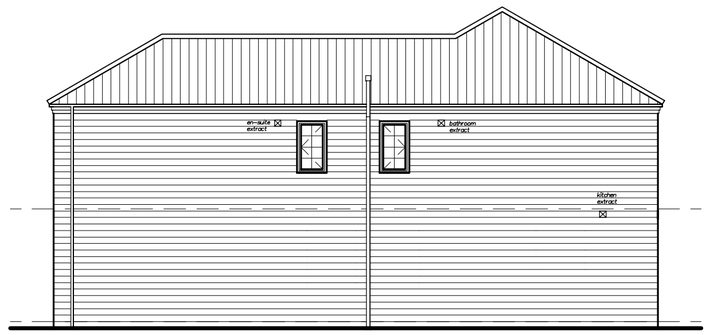

REAR ELEVATION

300 x 100 art-stone pad for fixing of external light – u/s of pad to be 1650 mm above d.p.c. level – (pad central on pier).



SIDE ELEVATION



FRONT ELEVATION

REV B: 29/09/20: AMENDED TO SUIT PLANNERS COMMENTS/PLANS.

REV A: 23/09/20: AMENDED TO SUIT NEW LAYOUT.

Arncliffe
ARNCLIFFE HOMES LIMITED
Arncliffe House, Bramley Grange,
Thorner, Leeds LS14 3DW.
Tel: 0113 237 5900 Fax: 0113 265 4458

Proposed Residential Development

HALIFAX ROAD,

THURGOLAND.

FULFORD (2019)

ELEVATIONS

SCALE 1:50/1:100

DATE 28/08/2020 DRAWN IanDi

DRG. No. 292/FL/3 REV. B.