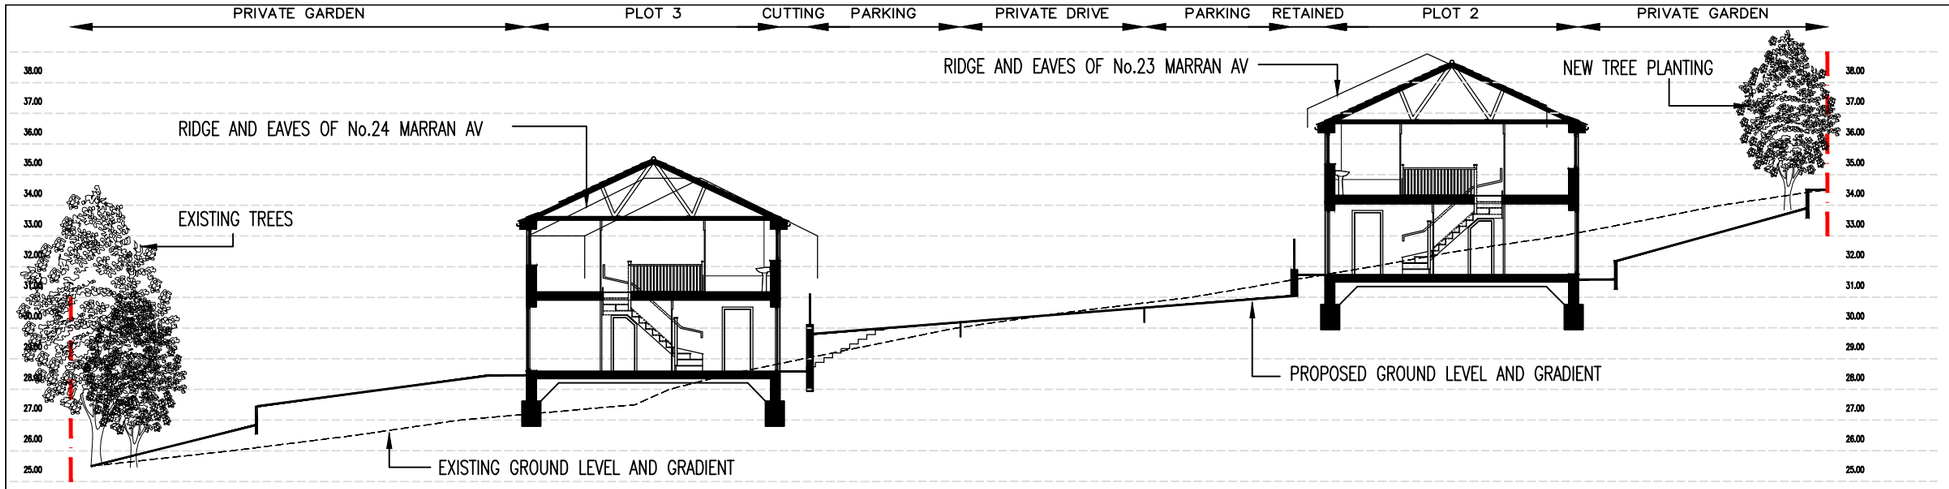



TYPICAL EAST to WEST SITE SECTION
1:200

NATIVE SHRUB PLANTING
(PLANTED IN 1m² BEDS WITH RANDOM GROUPS OF BETWEEN 3–7Nr)


Crataegus Monogyna	40–60 BR	40%	40Nr
Corylus Avellana	40–60 BR	30%	30Nr
Cytisus Scoparius	30–40 2L	10%	10Nr
Ilex Aquilfolium	40–60 BR	10%	10Nr
Prunus Spinosa	40–60BR	10%	10Nr

To be planted where indicated in 300mm deep topsoil over with geotextile layer

NEW TREES WHERE INDICATED TO BE BETULA PENDULA – 4Nr

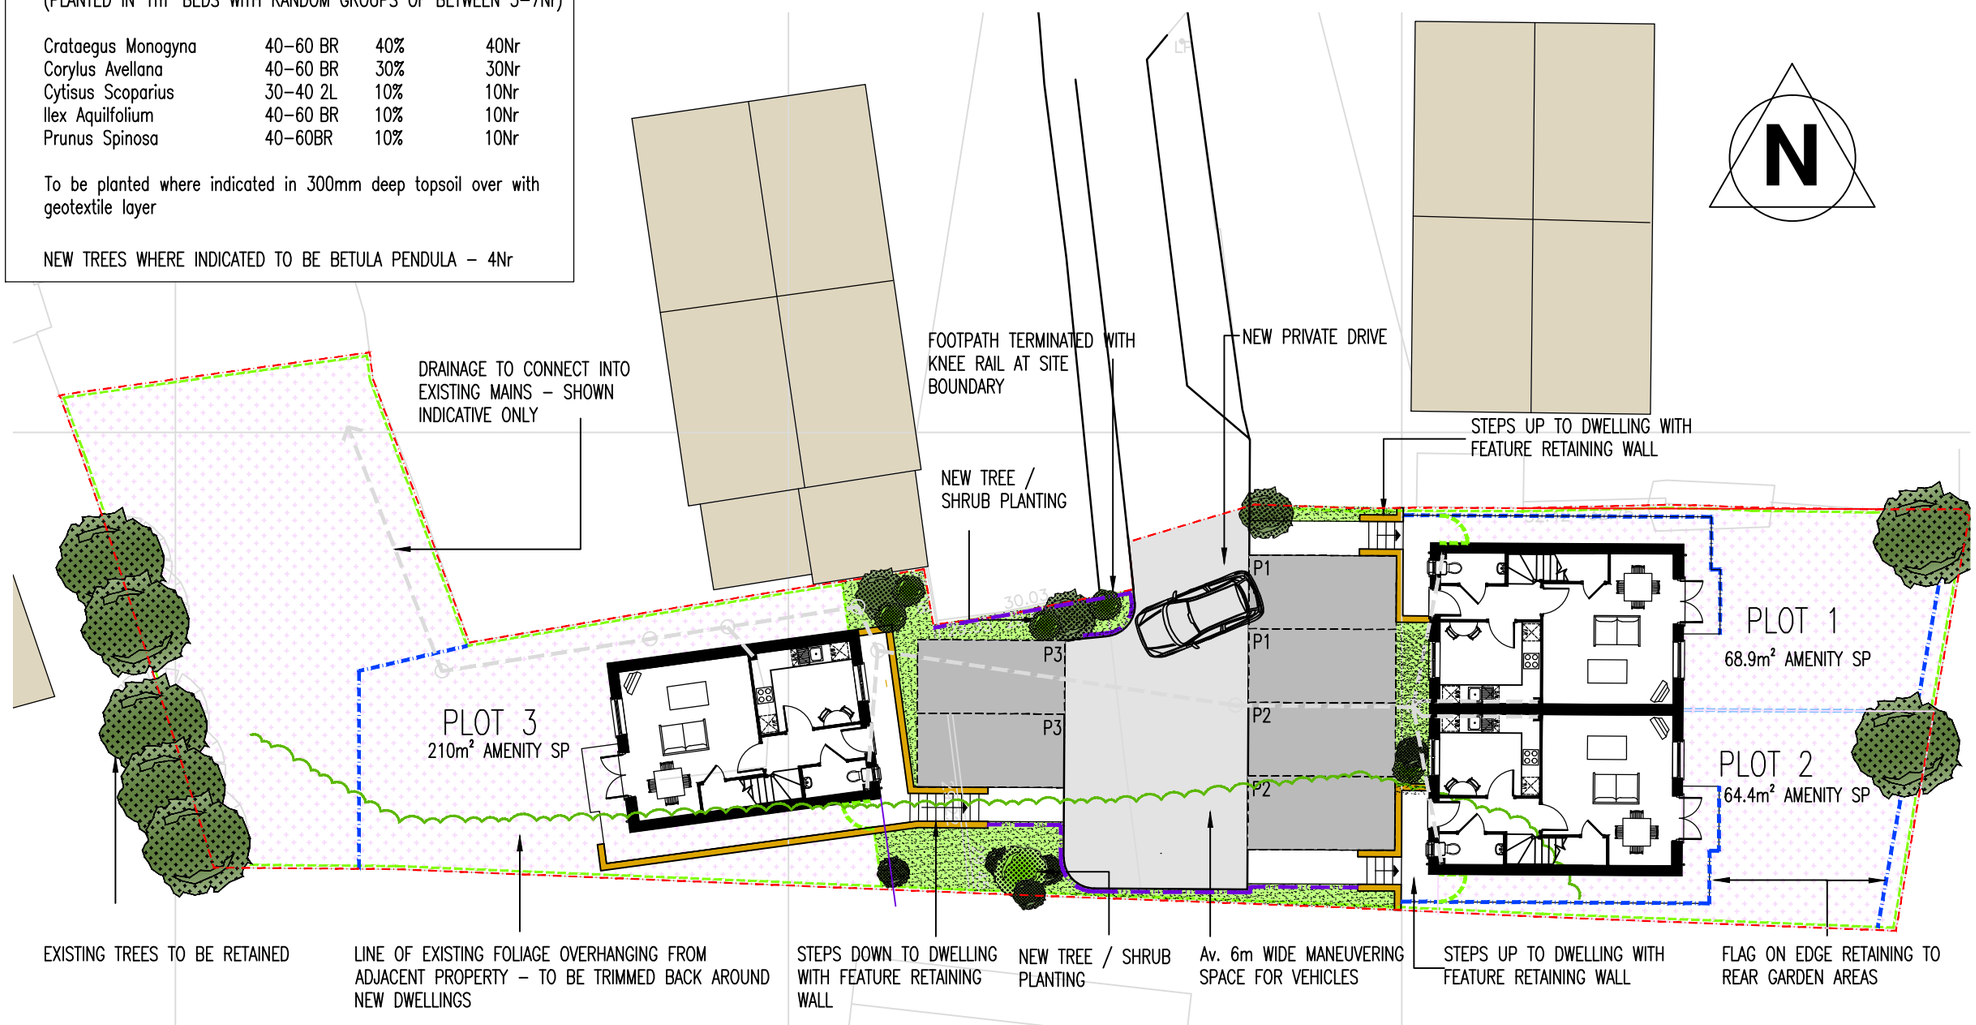

PROPOSED SITE PLAN
1:200

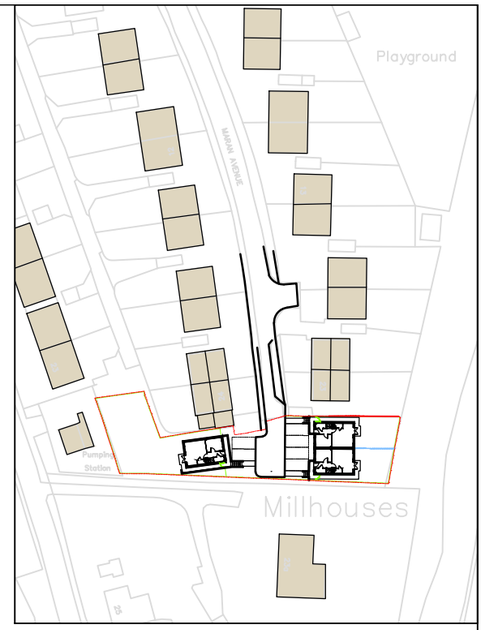

LOCATION PLAN
1:1250

LEGEND

- LINE OF PLANNING BOUNDARY
- 1.8M TIMBER HIT AND MISS DOUBLE BOARDED FENCE
- 0.6M TIMBER KNEE RAIL
- 1.5M TIMBER CLOSE PALISADE FENCE
- RETAINING WALL
- FLAG ON EDGE RETAINING
- NEW / EXISTING LANDSCAPING SEE NOTES
- DENOTES AMENITY SPACE (PALE PINK CROSS SHAPED HATCH)
- Mk.I FORD FOCUS FAMILY HATCH BACK

	Job	MARRAN AV, DARFIELD	Dwg No 005
By	Client	MATON HOMES	
Scale AS NOTED / Size A3	Title	PROPOSED SITE PLAN – 27.01.11	Rev: