




FRONT ELEVATION

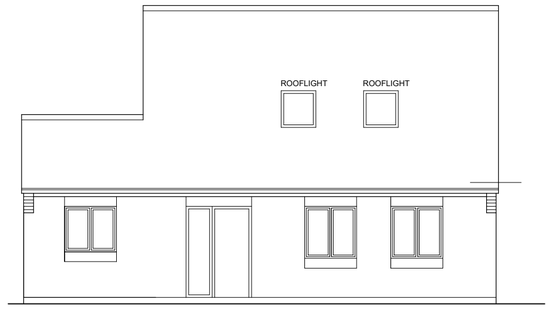

REAR ELEVATION

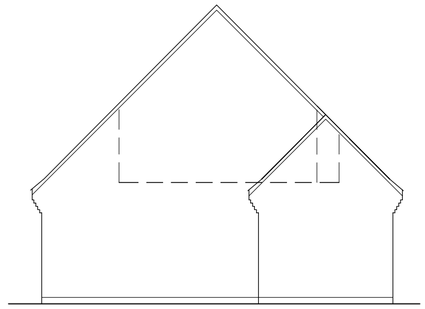


SIDE ELEVATION (L)

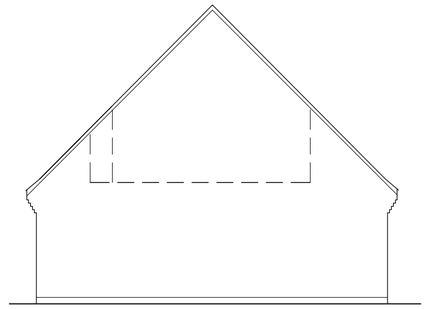


SIDE ELEVATION (R)


MATERIALS:
FACING BRICK TO EXTERNAL WALLS
CONTRASTING BRICK SOLDIER COURSES TO HEADS AND CILLS
CONCRETE ROOF TILES

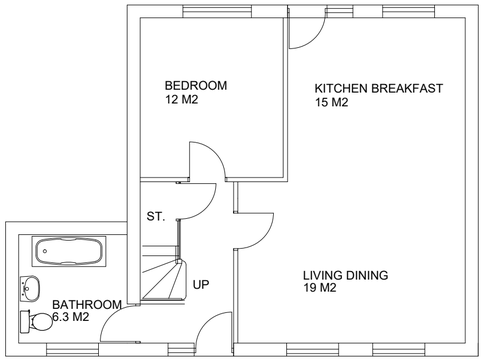

GROUND FLOOR PLAN

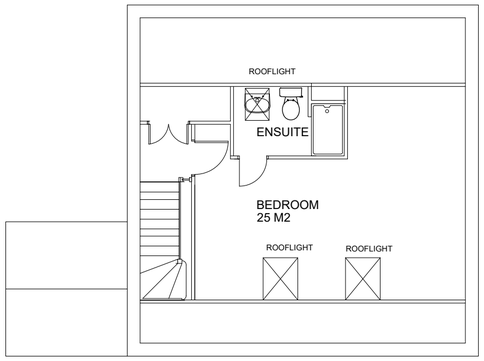

FIRST FLOOR PLAN

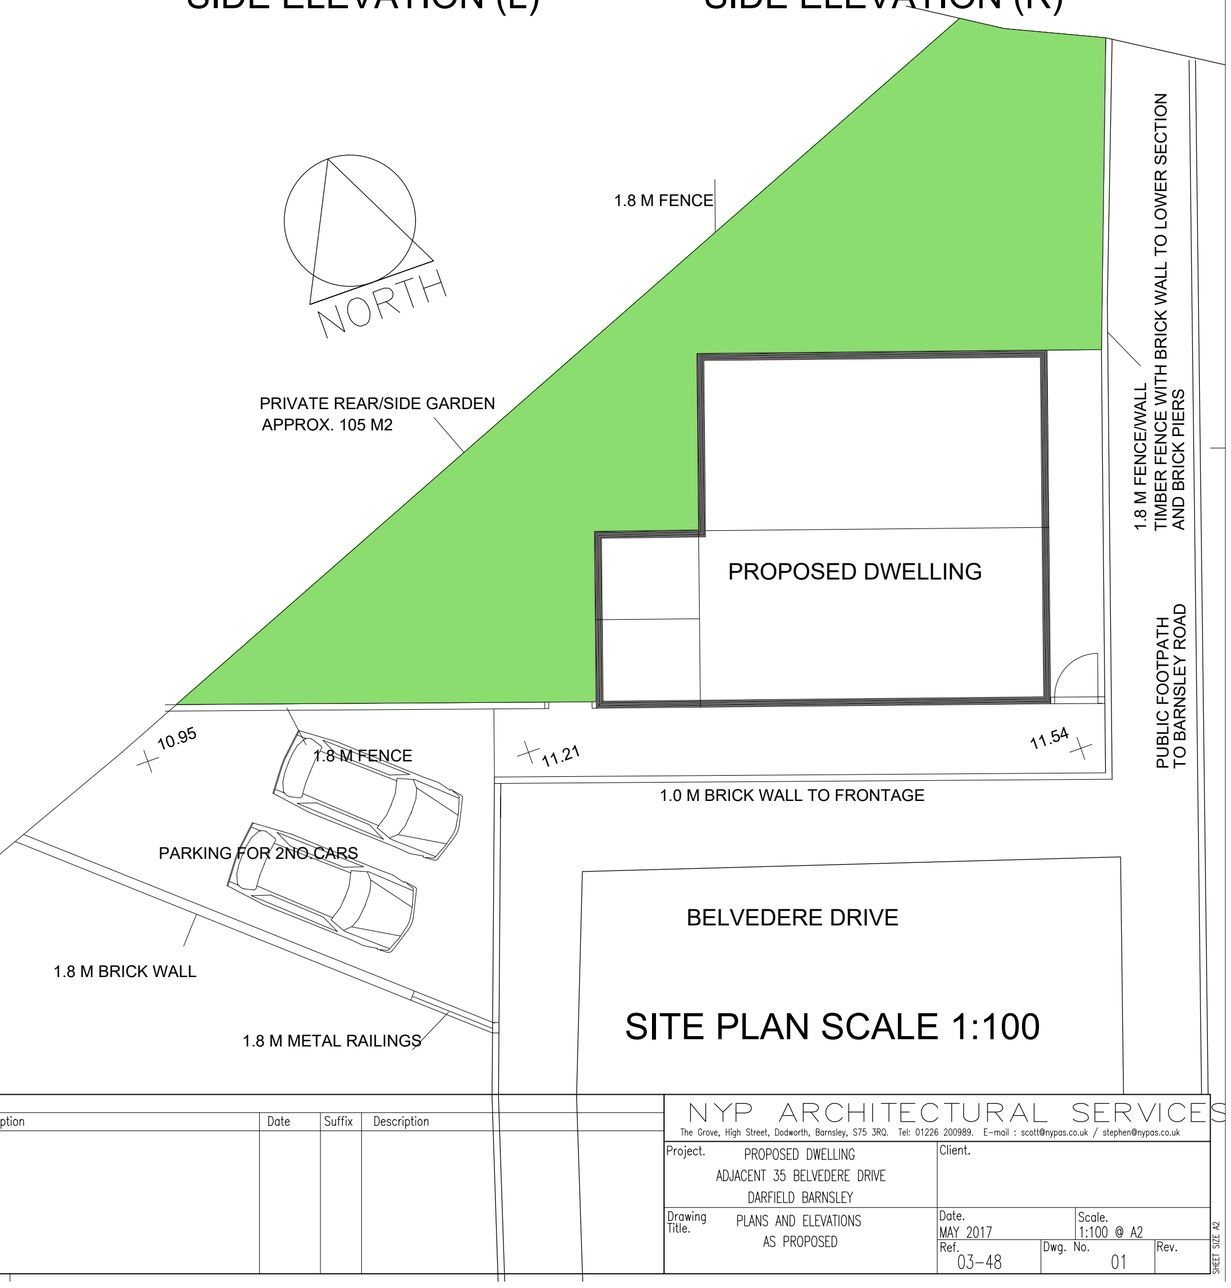

SITE PLAN SCALE 1:100

1. THIS DRAWING AND THE COPYRIGHTS AND PATENTS THEREIN ARE THE PROPERTY OF NYP ARCHITECTURAL SERVICES LLP REGISTERED IN ENGLAND AND WALES No. 4631338 AND MAY BE USED OR REPRODUCED ONLY UNDER CONTRACT.

2. CONTRACTORS AND SUB-CONTRACTORS MUST CHECK AND AGREE ALL DIMENSIONS BEFORE PREPARING SHOP DRAWINGS OR COMMENCING WORK ON SITE

3. CONTRACTORS ARE RESPONSIBLE FOR INFORMING THE DESIGNER OF ANY DISCREPANCY DISCOVERED ON THIS DRAWING OR BETWEEN THIS DRAWING AND ANY OTHER RELATED DOCUMENT ISSUED UNDER THE STANDARD FORM OF CONTRACT IN RESPECT OF THE WORK.

4. WRITTEN DIMENSIONS ONLY ARE TO BE USED FROM THIS DRAWING. IF IN ANY DOUBT ASK FOR CLARIFICATION.

Notes.

1:100 METRES 0 1 2 3 4 5

Revisions.

Date	Suffix	Description	Date	Suffix	Description

NYP ARCHITECTURAL SERVICES
The Grove, High Street, Dodworth, Barnsley, S75 3RQ. Tel: 01226 200989. E-mail : scott@nypas.co.uk / stephen@nypas.co.uk

Project. PROPOSED DWELLING ADJACENT 35 BELVEDERE DRIVE DARFIELD BARNSLEY		Client.	
Drawing Title. PLANS AND ELEVATIONS AS PROPOSED	Date. MAY 2017	Scale. 1:100 @ A2	
	Ref. 03-48	Dwg. No. 01	Rev.

SHEET SIZE A2