

FRONT ELEVATION
AS PROPOSED

SIDE ELEVATION
AS PROPOSED


REAR ELEVATION
AS PROPOSED



FRONT ELEVATION
AS EXISTING


SIDE ELEVATION
AS EXISTING

REAR ELEVATION
AS EXISTING

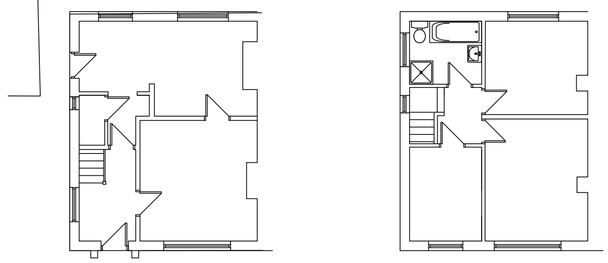


GROUND FLOOR PLAN
AS EXISTING

FIRST FLOOR PLAN
AS EXISTING

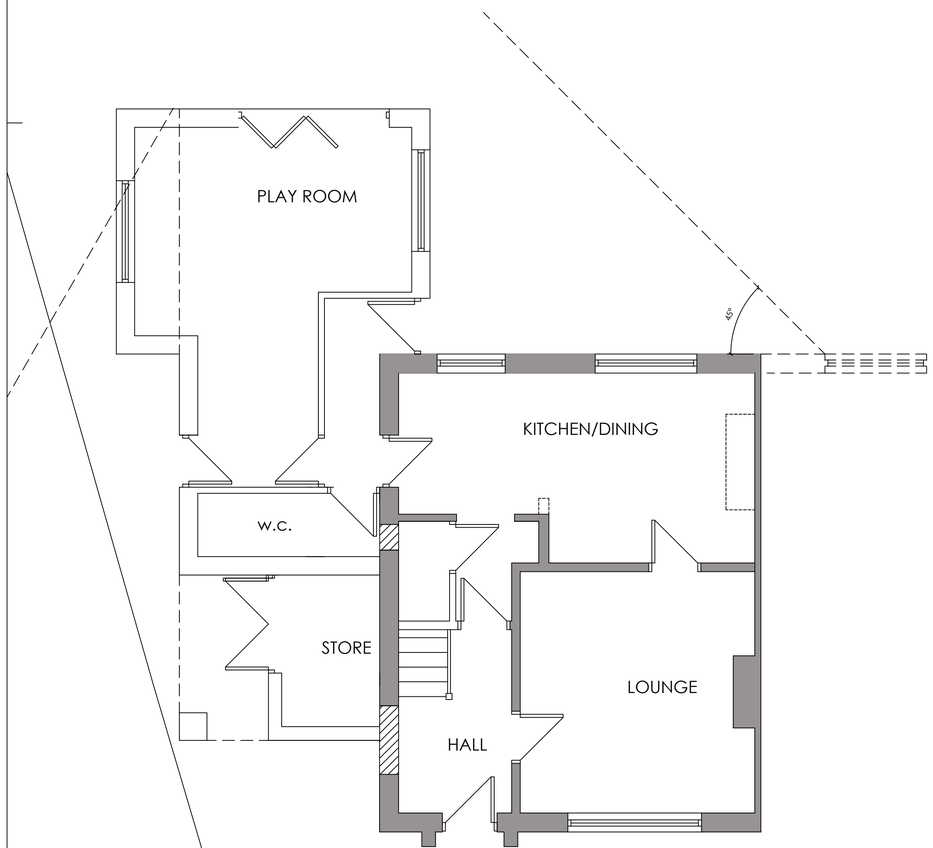


GROUND FLOOR PLAN
AS PROPOSED

FIRST FLOOR PLAN
AS PROPOSED

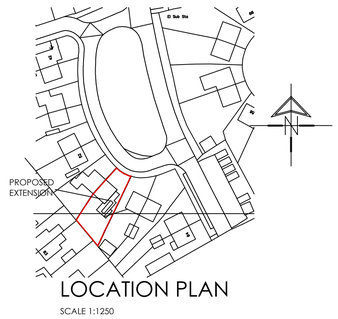

LOCATION PLAN
SCALE 1:1250

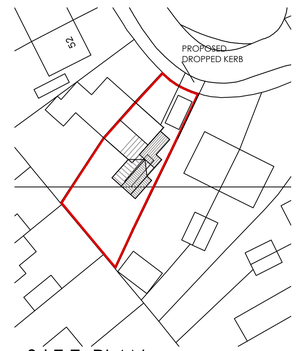

SITE PLAN
SCALE 1:1500

White Agus PARTNERSHIP
OFFICE ONE,
34 VICTORIA ROAD,
BARNSLEY.
S70 2BU
Phone: 01226 208482
Email: info@whiteaguspartnership.co.uk
Web: www.whiteaguspartnership.co.uk

ARCHITECTURAL SERVICES

Project. PROPOSED EXTENSION AT 56 SUMMERDALE ROAD, CUDWORTH, BARNSLEY S72 8XH	Client. MS KELLY PARKER
Drawing Title. PLANS AND ELEVATIONS	Date. JULY 2018 · Scale. 1:50 & 1:100 @ A1 Ref. 18-050 · Dwg. No. 01 · Rev. D

Date	Suffix	Description	Date	Suffix	Description
12-07-18	A	GENERAL REVISIONS			
06-08-18	B	REVISED TO CLIENTS REQUIREMENTS			
07-08-18	C	REVISED TO CLIENTS REQUIREMENTS			
08-08-18	D	REVISED TO CLIENTS REQUIREMENTS			