

© wireframe studio Ltd 2019

this information is confidential and the copyright of wireframe studio Ltd. do not scale from this drawing. all dimensions and levels to be verified on site prior to manufacture of any component. read drawing in conjunction with all other contract documentation

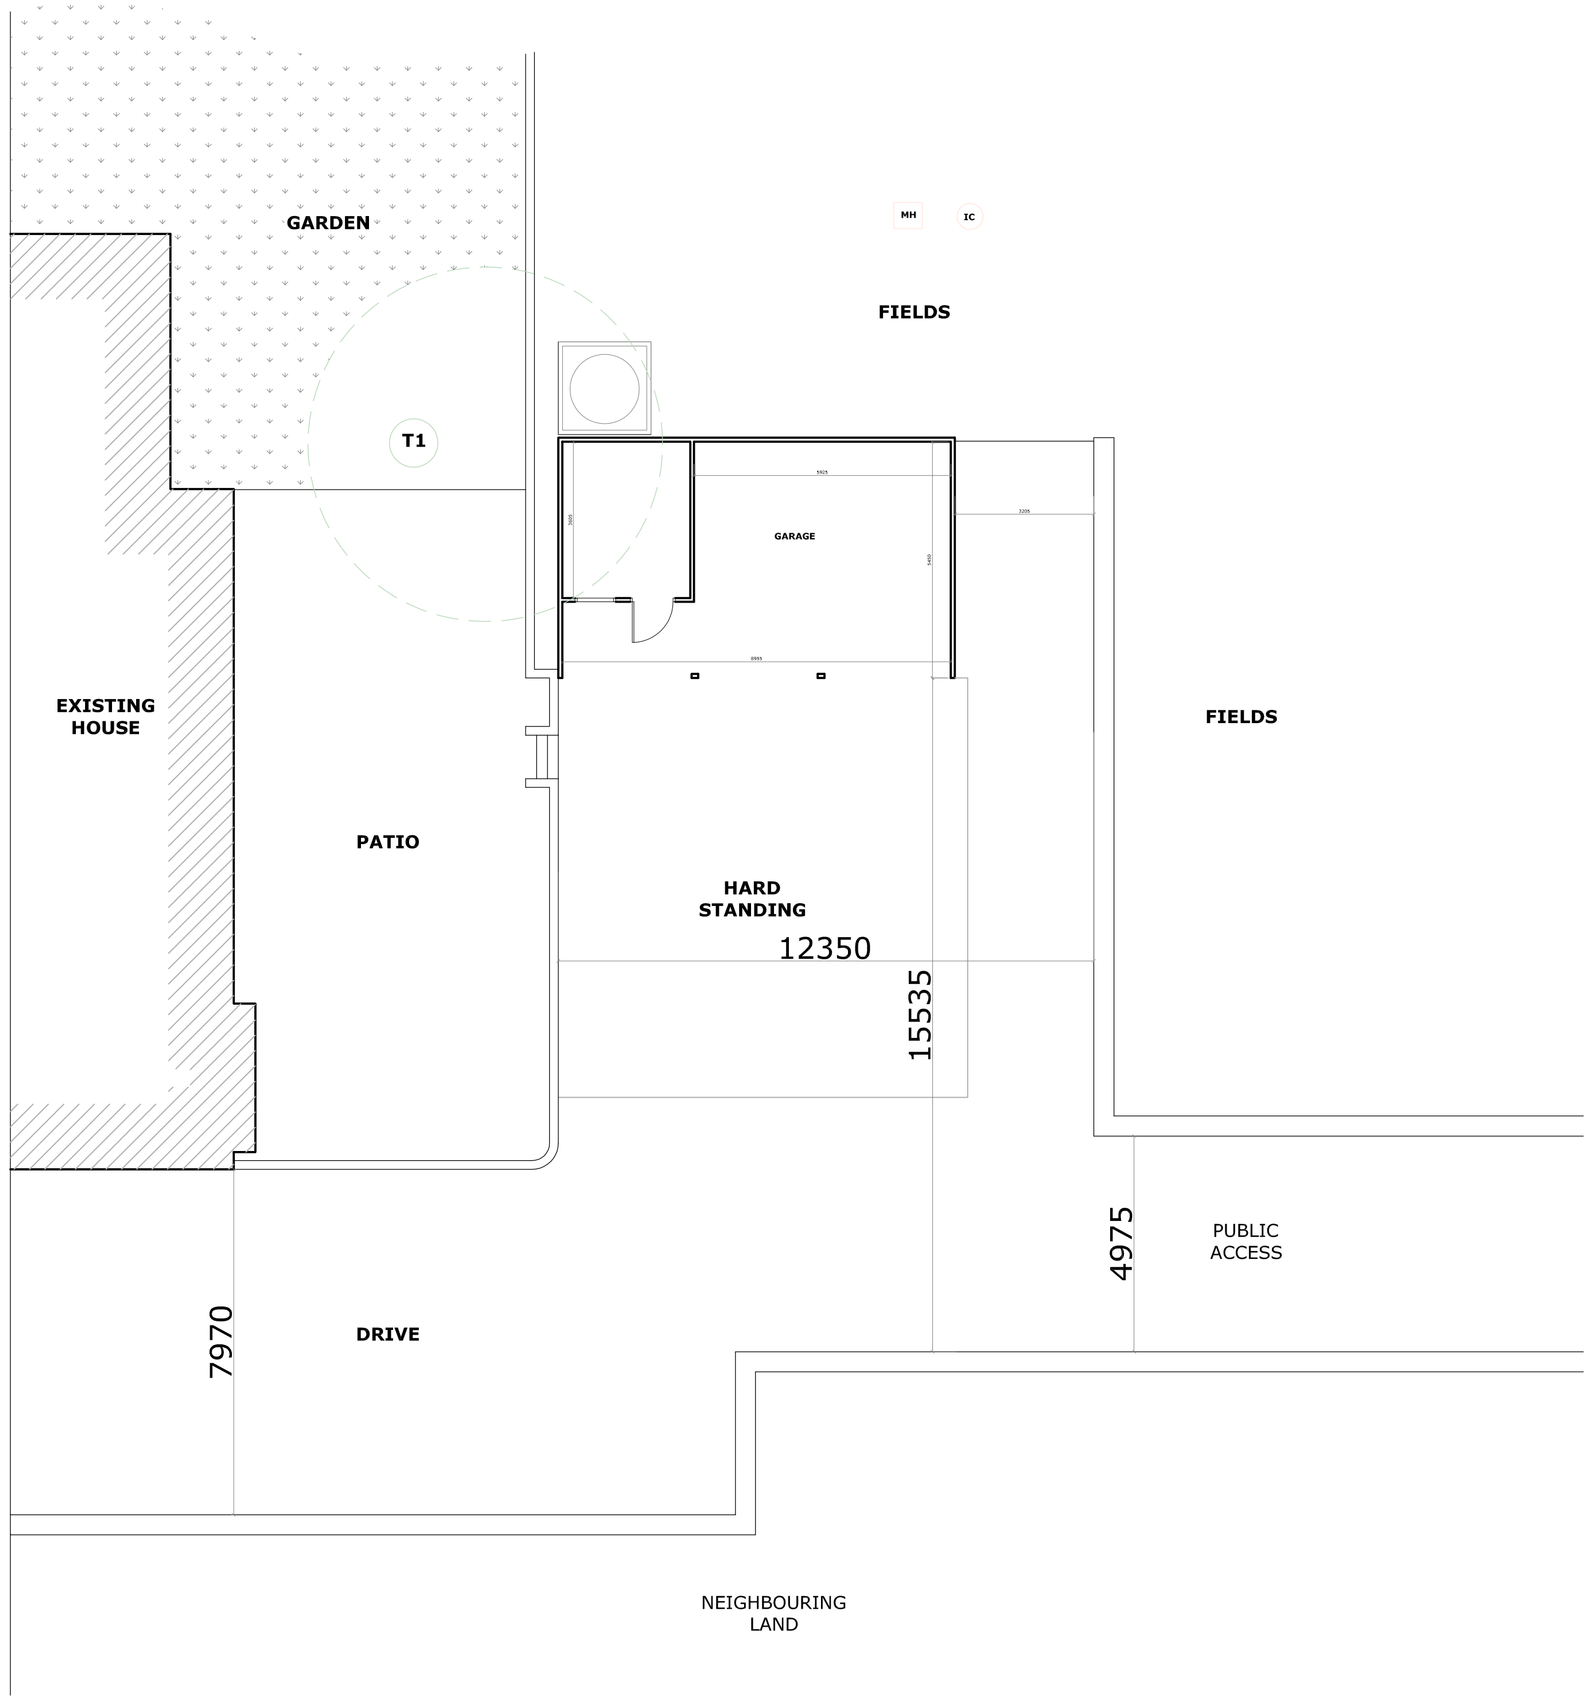

EXISTING SITE PLAN
1:100

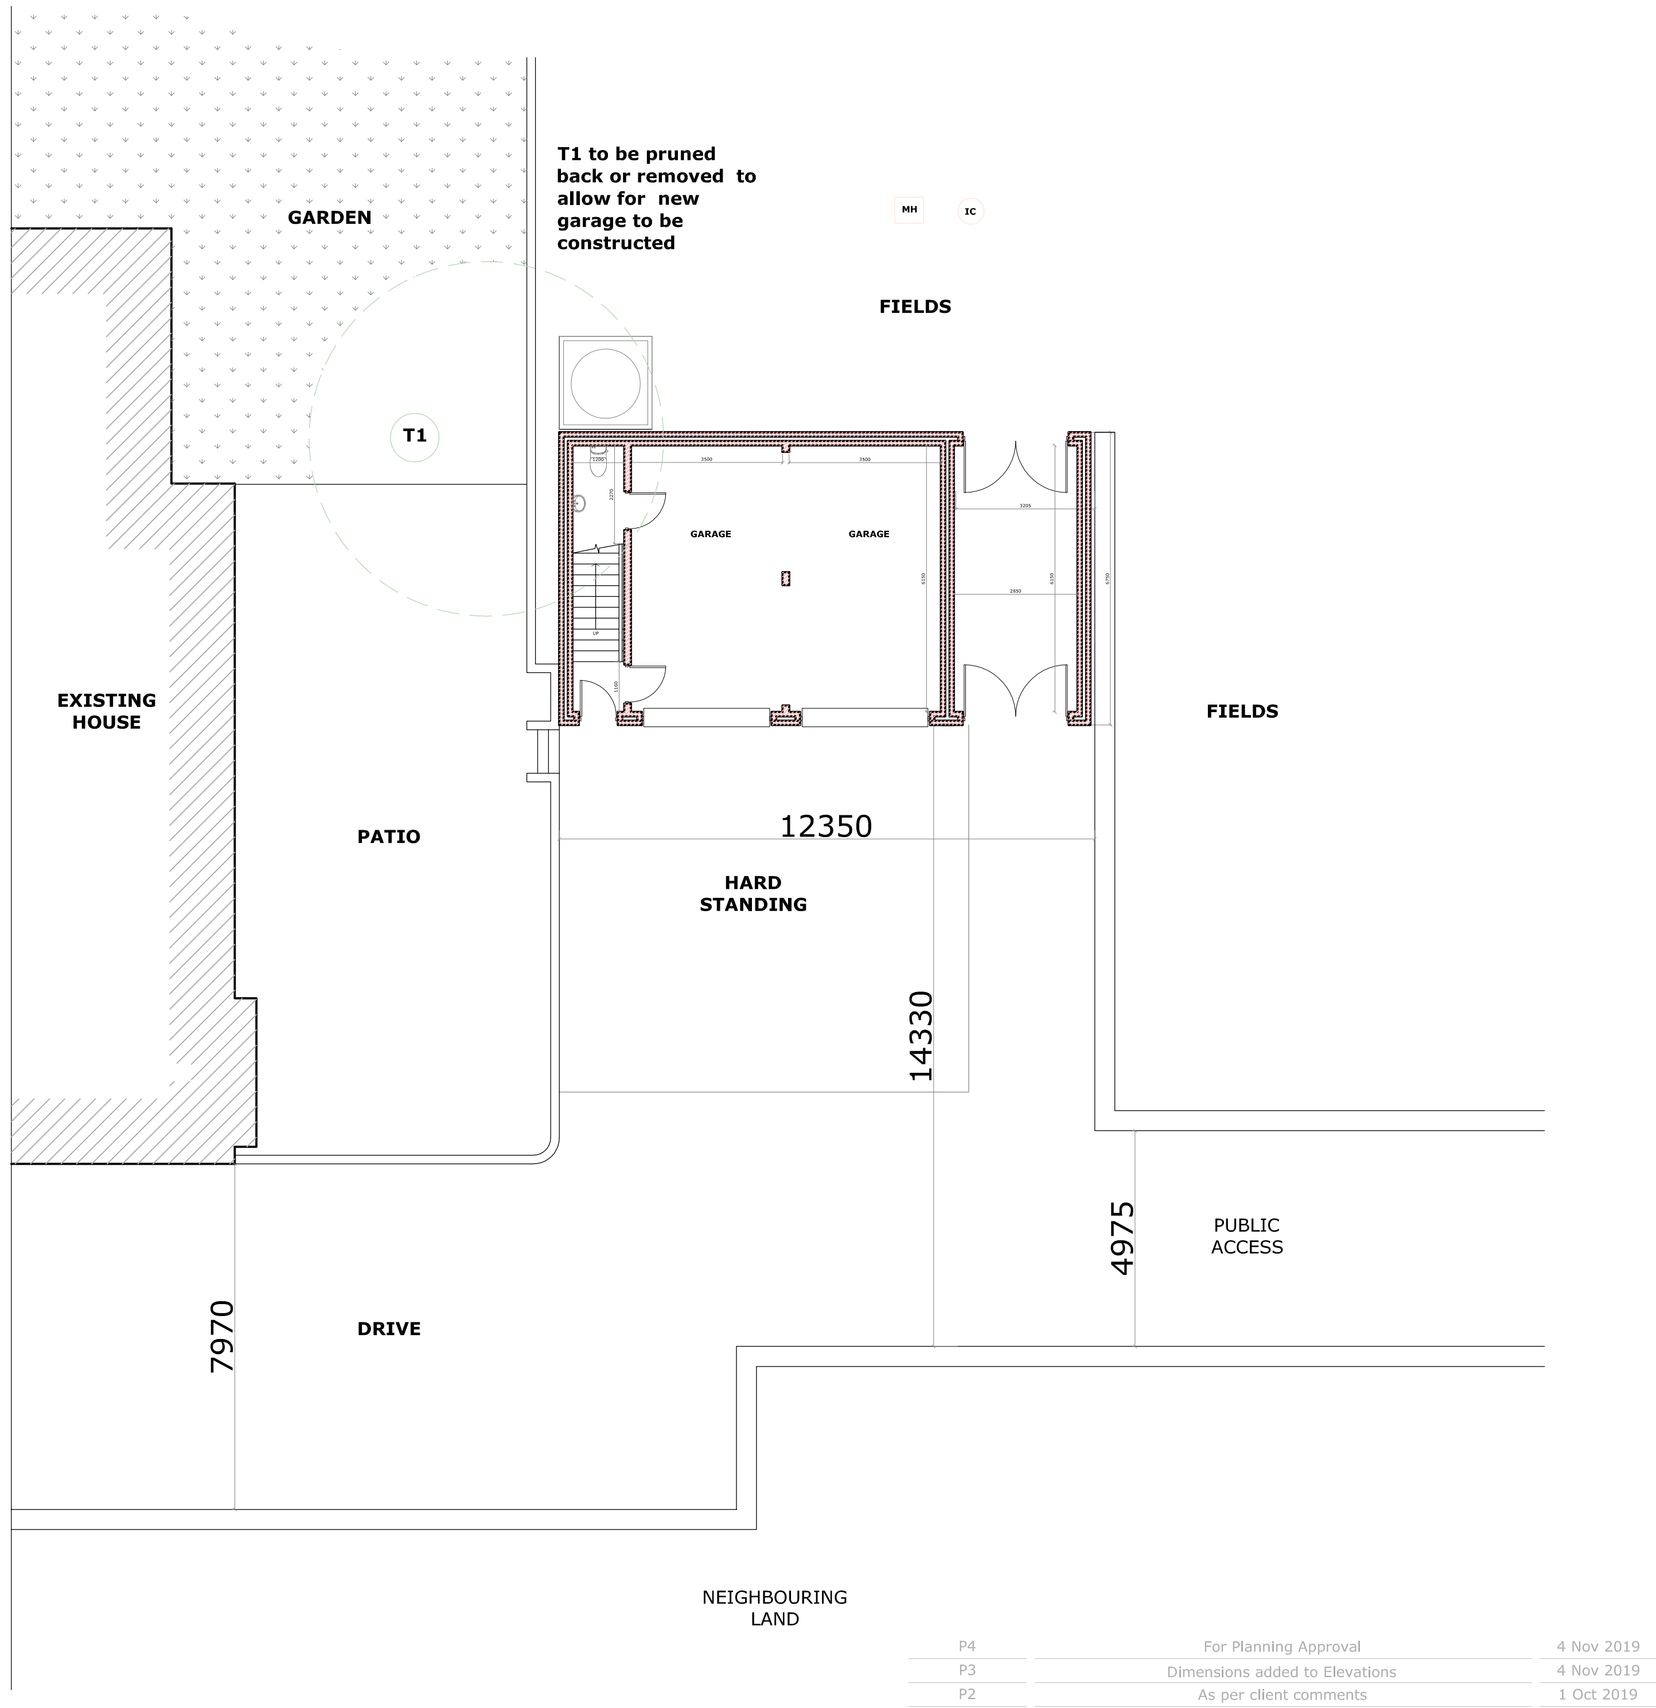

PROPOSED SITE PLAN
1:100

FOR PLANNING APPROVAL

rev	description	date
P4	For Planning Approval	4 Nov 2019
P3	Dimensions added to Elevations	4 Nov 2019
P2	As per client comments	1 Oct 2019
P1	As per client comments	1 Sep 2019

wireframe studio Ltd

Studio One, Menzels Court, 301 Ecclesall Road, S11 8NX tel - 0114 266 9903 mail- studio@wireframestudio.co.uk

project title	project no	rev	scale
BELLE ROYD FARMHOUSE, FOLLY LANE THURLSTONE, S36 7QF	1786	P4	AS SHOWN @A1
drawing title	**drawing no**	**date**	**drawn**
SITE PLANS	03	16 Sept 2019	LG