
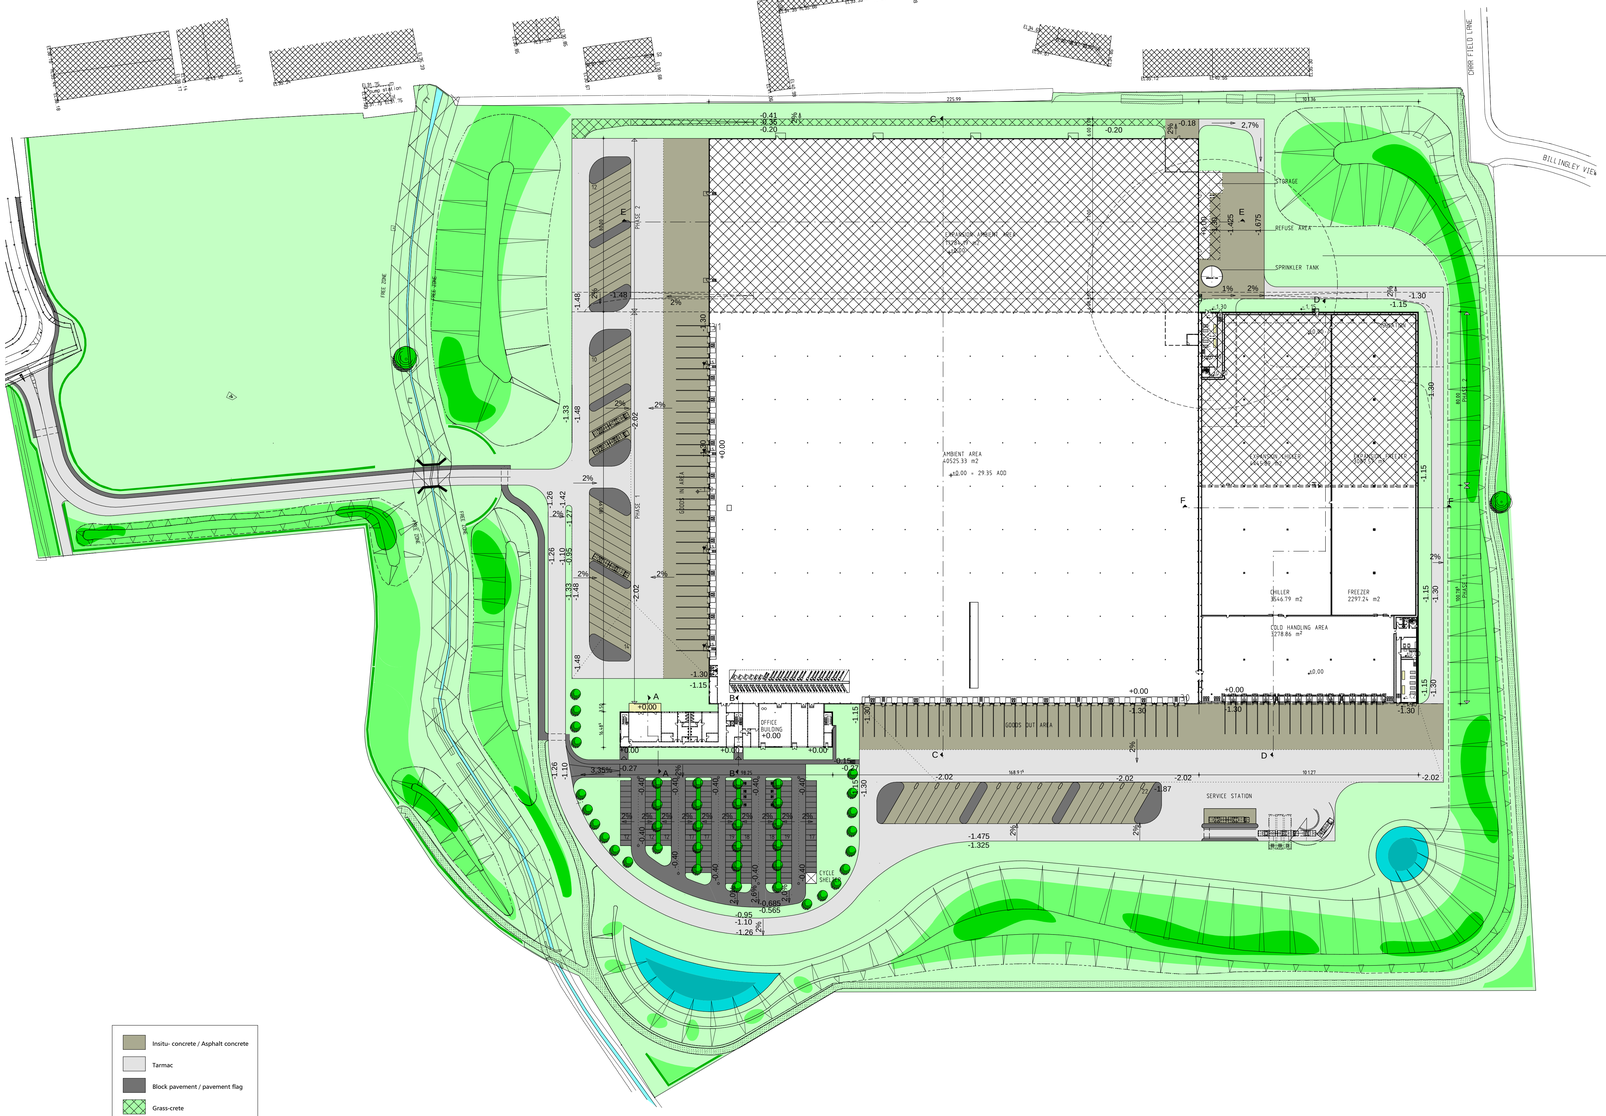


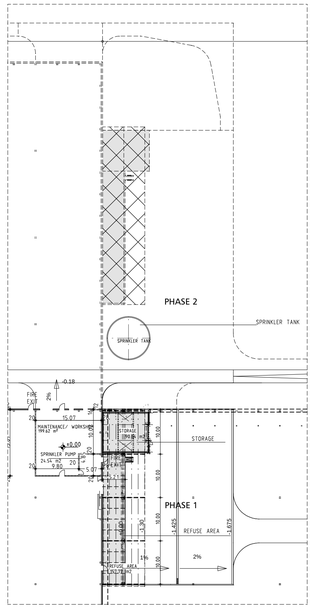

REFUSE AREA
SCALE 1:500

PARAPET HEIGHT AND HEIGHT OF DOORS SPECIFIED BY FINISHED FLOOR

BL	BOTTOM LINE	▽	UE FF
UE	UPPER EDGE	▼	UE UF
LE	LEADING EDGE		
FF	FINISHED FLOOR	0.00 / 0.10	UE FF / UE UF
UF	UNFINISHED FLOOR		
PH	PARAPET HEIGHT		CONCRETE WALL / FLOOR
FO	FLOOR BOX OUT		BRICKWORK
FB	FLOOR BREAK THROUGH		PRECAST CONCRETE ELEMENTS
WB	WALL BOX OUT		PLASTERBOARD
WC	WALL CHANNEL		INSULATION
WB	WALL BREAK THROUGH		EXISTING COMPONENTS
SB	SLAB BREAK THROUGH		BREAK DOWN COMPONENTS
MGW	MAXIMUM GROUND WATER LEVEL	A / GOOD	SECTION -NO.: ON DRAWING NO.:
T30-1	FIRE RESISTANT DOOR SINGLE LEAF	A	AXIS
T30-2	FIRE RESISTANT DOOR DOUBLE LEAF	B123	BORE HOLE GEOLOGICAL SURVEY
T90-1	FIRE PROOFED DOOR SINGLE LEAF	84,12	PLANNED HEIGHT (SITE PLAN)
T90-2	FIRE PROOFED DOOR DOUBLE LEAF		TO BE CHECKED
SC (ST)	SMOKE CONTROL DOOR (SMOKE TIGHT DOOR)		

HEA (H)	HEATING		
SAN (S)	SANITARY		
ELT (E)	ELECTRICAL		
VEN (V)	VENTILATION		
AC	AIR CONDITIONING		
CO (C)	COOLING		
TEL	TELEPHONE		
F	FIRE EXTINGUISHING DEVICE		
RP	RAIN PIPE		
RW	RAIN WATER		
FW	FOUL WATER		
CS	COMBINED SEWERAGE		
BD	BASE OF DUCT		
DC	DUCT COVER		
BP	BASE OF PIPE		
AP	AXIS OF PIPE		

BUILDING UNIT: -	FLOOR -	DRAWING TITLE SITE PLAN- PHASE 2 / DRAWING NO. PL-01-002

CLIENT:

Aldi Stores Limited
Faverdale North
Faverdale Industrial Estate
Darlington
DL3 0UW

SIGNATURE: DATE:

ARCHITECT:

Koschany + Zimmer KZA
Architects and General planner
Rüttenscheider Straße 144 Tel.: +44 (0) 201/89645-0
45131 Essen Fax: +44 (0) 201/89645-45

SIGNATURE: DATE:

PROJECT NO.: 2'6.536
ALDI Logistic Centre
Goldthorpe

DRAWING TITLE:

SITE PLAN- PHASE 2

DRAWING STATUS: PLANNING ISSUE

BUILDING UNIT: -

SCALE: 1:1000	DATE:	DRAWING NO.:
DRAWN: DA	22.08.2007	PL-01-002
REVISION: DA	20.09.2007	
CHECKED:		REVISION: D

NOTES:

±0,00 = 29,35 m AOD

DRAWING SIZES: H/B = 841.0 / 1189.0 (1.0m²)

MIT KZA SIGN DOKUMENTE SIND GESCHÄFTS- UND GEISTIGES EIGENTUM VON KZA. SIE DÜRFEN NICHT ZU ANDEREN ZWECKEN ALS VEREINBART BENUTZT ODER UNBEFUGTEN DRITTEN ÜBERLASSEN WERDEN ZEICHNUNGEN UND DOKUMENTE BEI NICHTGEBRAUCH SOFORT AN PLANUNG ODER BAUFÜHRUNG ZURÜCK.

Allnlnn 7006