



PROPOSED GROUND FLOOR PLAN.

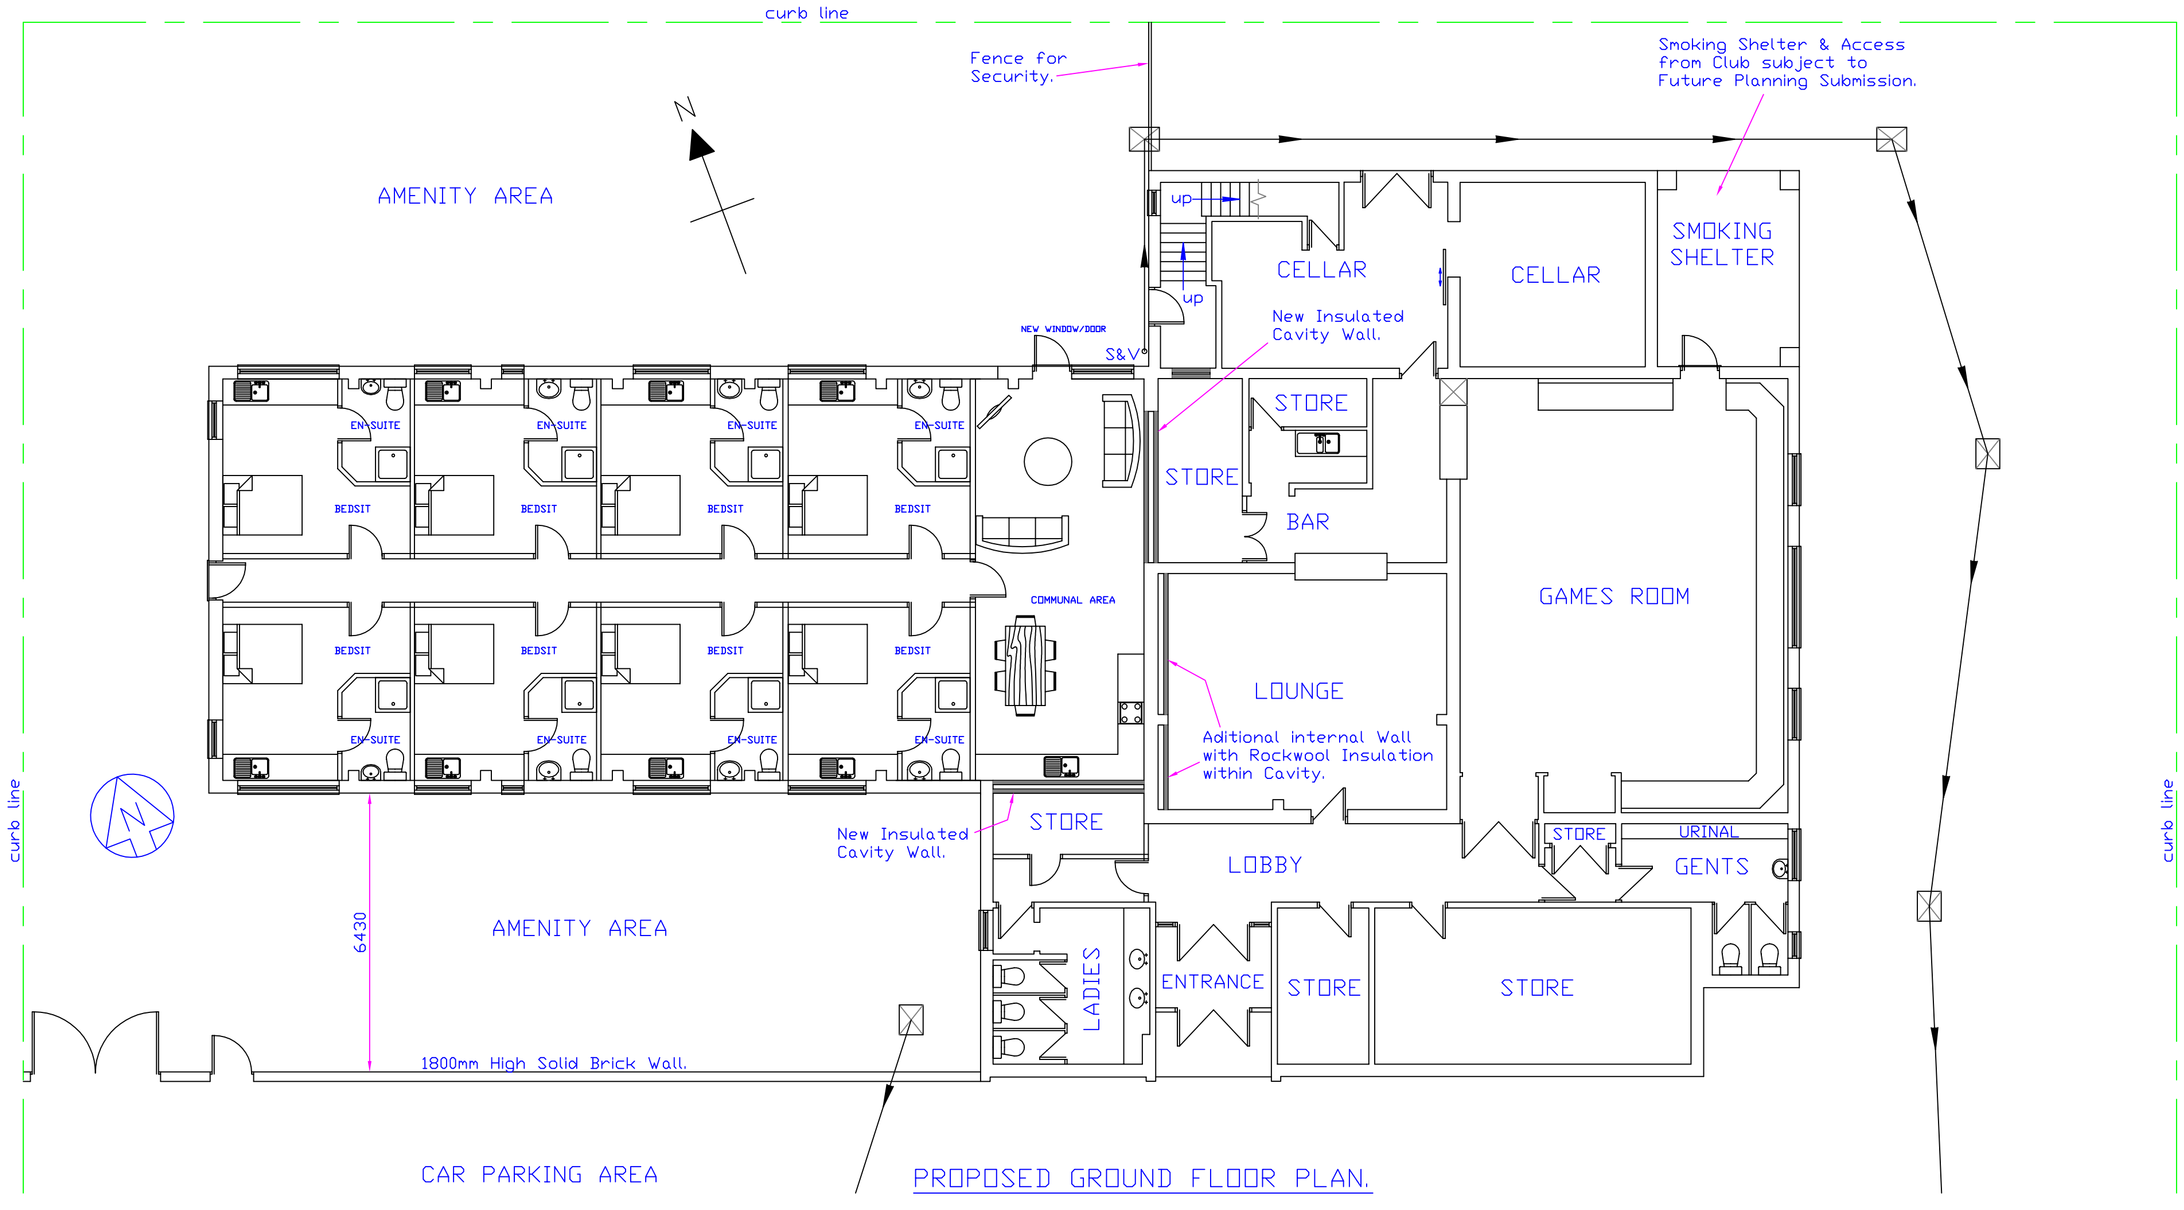


PROPOSED FRONT ELEVATION.
SOUTH FACING.

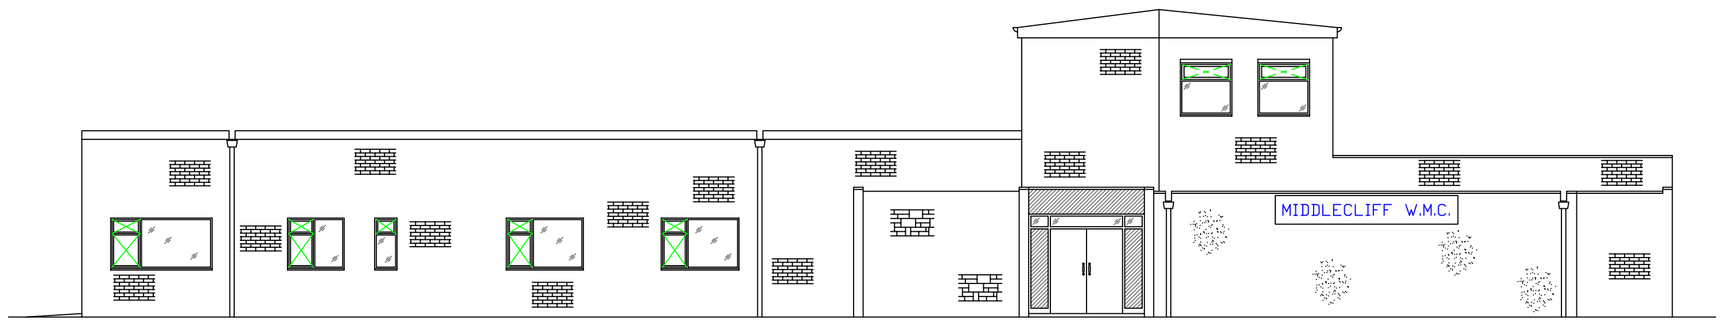

PROPOSED SIDE ELEVATION.
EAST FACING.



PROPOSED REAR ELEVATION.
NORTH FACING.

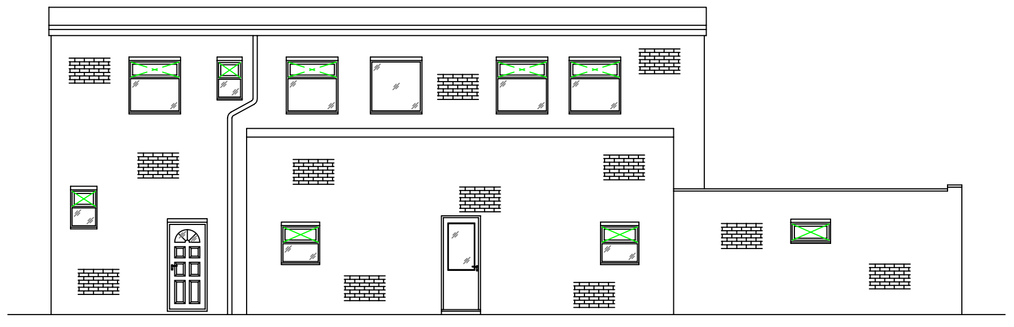

PROPOSED SIDE ELEVATION.
WEST FACING.

DO NOT SCALE
THIS DRAWING IS COPYRIGHT ©

NOTES

B	Brick Wall Moved Away from Bed Sits and Increased in Hight to 1800mm. Additional Storage Areas Addes in Club adjacent to Bed Sits. Smoking Shelter Added. Rear Security Fence Added.	07 04 14
A	1200mm High Brick Wall Added to Separate Car Park from Bed Sits.	19 02 14

REVISION

GO DESIGN
28, Lowes Wong
Southwell
Nott's
NG25 0JS
TEL : 07771 675788
E-MAIL: godesignplanning@aol.com

CLIENT
Mr. R. Morley

PROJECT
Middlecliff W. M. C.
2, Middlecliff Lane,
Little Houghton,
Barnsley. S72 0HX

TITLE
Proposed Ground Floor Conversion of Main Hall into 8 HMOs with Communal Area.
Proposed

DRAWN BY		CHECKED BY
G. O'Shea	A1	

SCALE	DATE	DWG No.	REV
1:100	27/11/13	MLL2-002	B