




side elevation as proposed

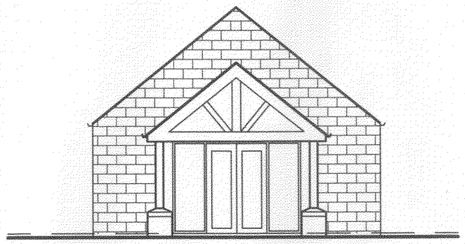


front elevation as proposed

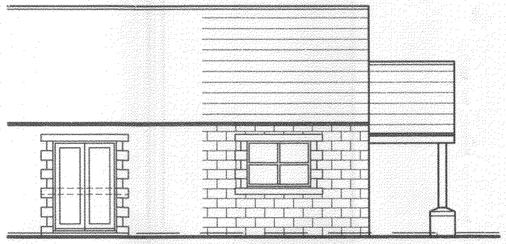


side elevation as proposed

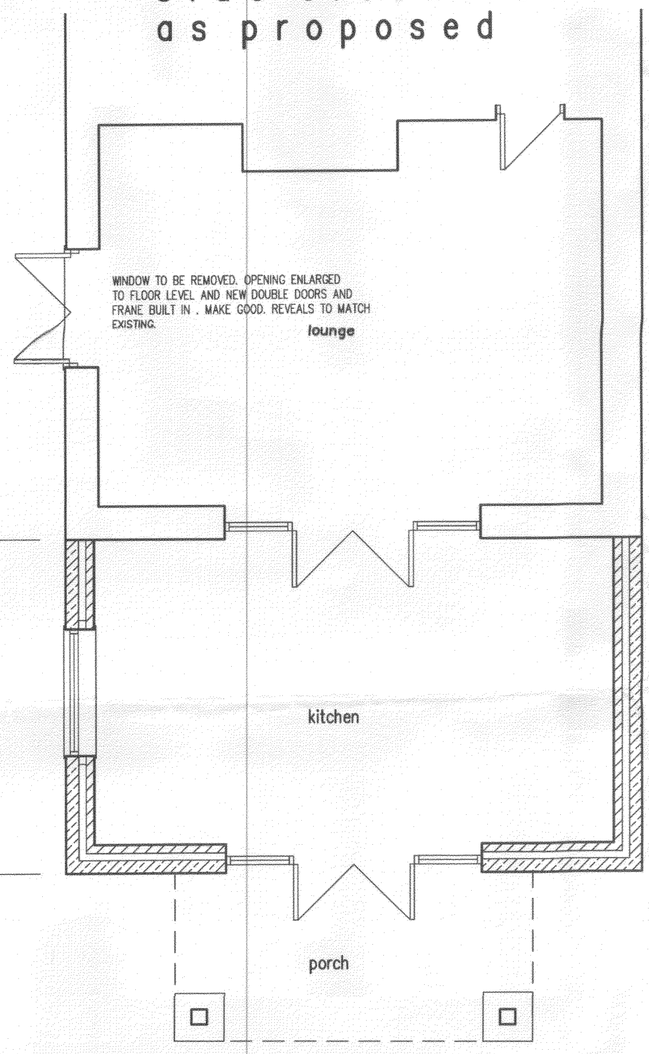


plan

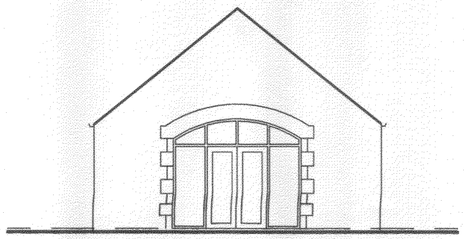

front elevation as existing

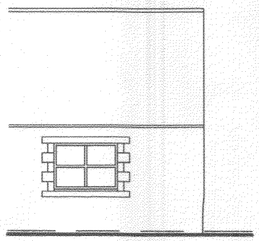

side elevation as existing

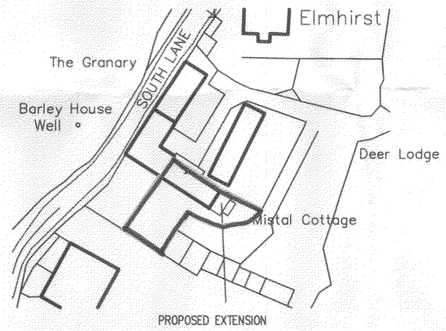

location plan

SCALE 1:1250

White Agus Partnership
128B, NEW ROAD, STAINCROSS, BARNSLEY. S75 6PP
PHONE/FAX. 01226 208482
E mail: agus@btinternet.com
CHARTERED SURVEYORS AND BUILDING DESIGN CONSULTANTS

Project. PROPOSED EXTENSION MISTAL COTTAGE, SOUTH LANE, CAWTHORNE, BARNSLEY.	Client. MR FOX
Drawing Title. PLANS AND ELEVATIONS	Date. APRIL 2009
	Scale. 1:50 & 1:100
	Ref. 09–004
	Dwg. No. 01
	Rev.

Date	Suffix	Description	Date	Suffix	Description