

NOTE: Existing internal layouts shown for information only

notes:


1. DO NOT SCALE FROM THIS DRAWING - USE FIGURED DIMENSIONS ONLY.
2. TO BE READ IN CONJUNCTION WITH ALL OTHER CONSULTANTS / SPECIALISTS DRAWINGS. REPORT ANY DISCREPANCIES BEFORE AFFECTED WORK COMMENCES.
3. ALL SETTING OUT DIMENSIONS TO BE CHECKED ON SITE BY CONTRACTOR BEFORE WORK COMMENCES.

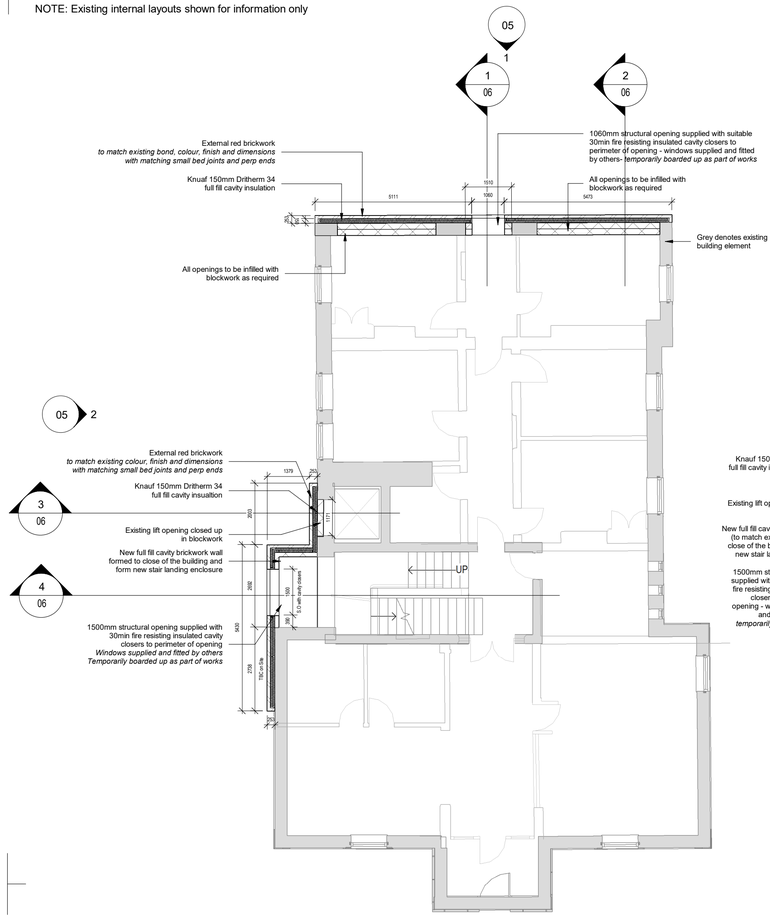


Proposed GF Plan
1 : 100

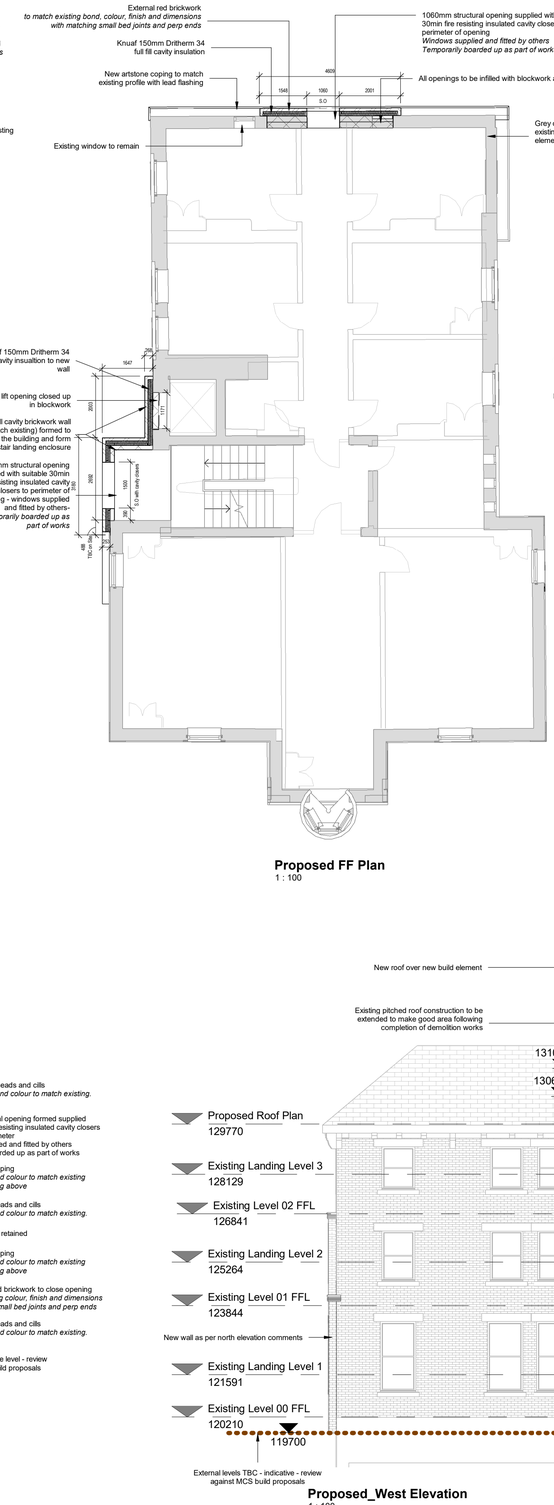


Proposed FF Plan
1 : 100

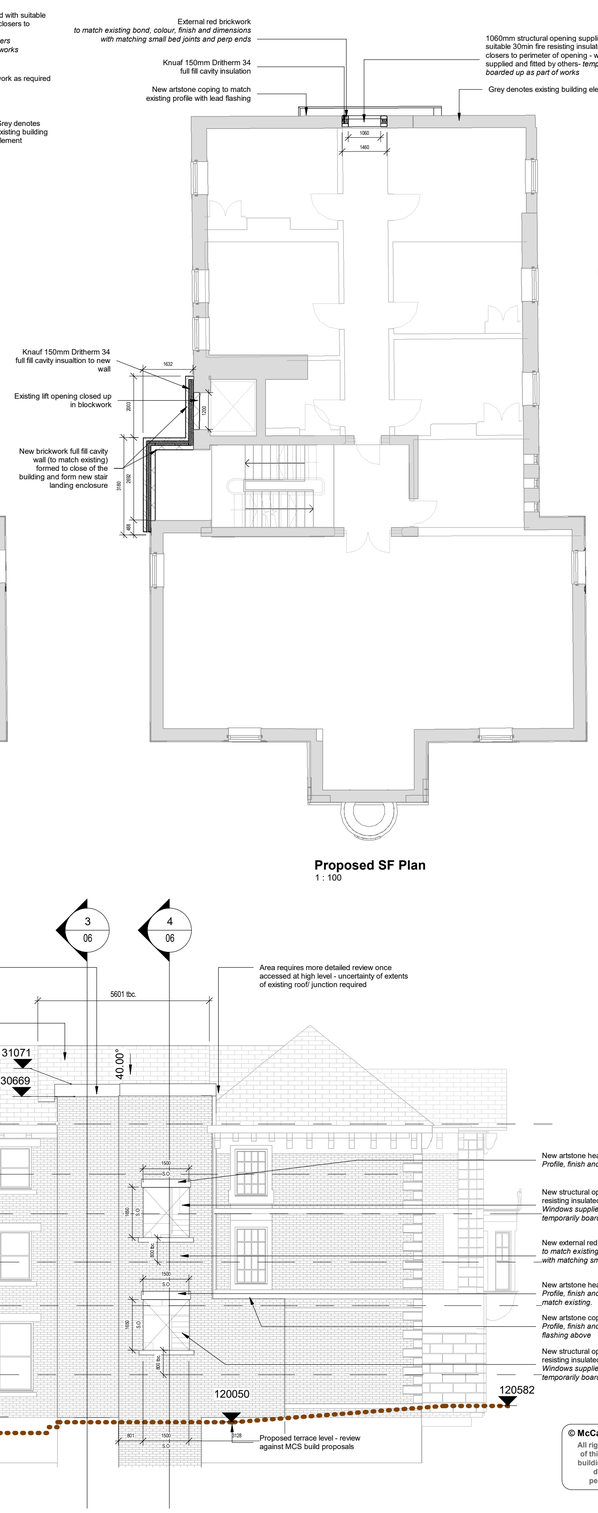

Proposed SF Plan
1 : 100

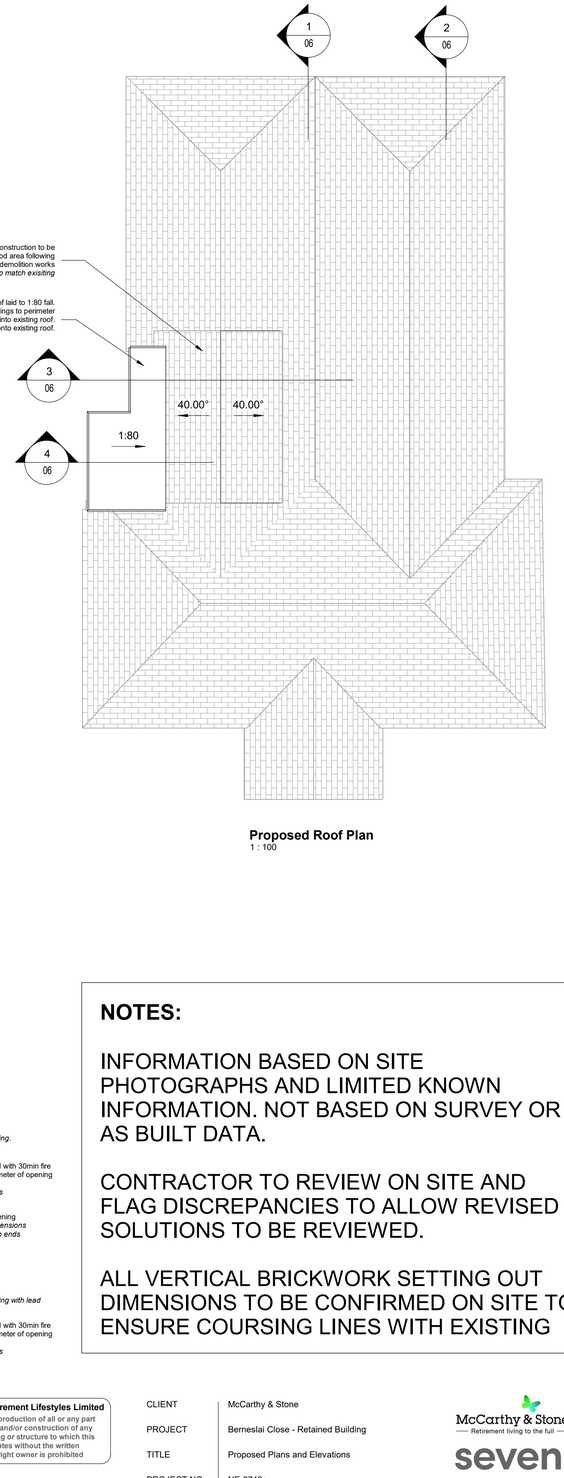

Proposed Roof Plan
1 : 100

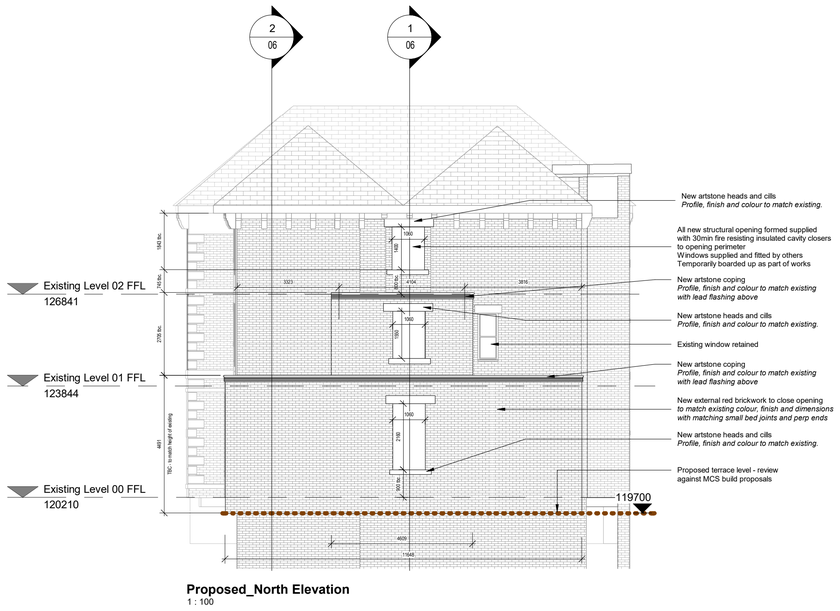

Proposed_North Elevation
1 : 100

Proposed_West Elevation
1 : 100

NOTES:

INFORMATION BASED ON SITE PHOTOGRAPHS AND LIMITED KNOWN INFORMATION. NOT BASED ON SURVEY OR AS BUILT DATA.

CONTRACTOR TO REVIEW ON SITE AND FLAG DISCREPANCIES TO ALLOW REVISED SOLUTIONS TO BE REVIEWED.

ALL VERTICAL BRICKWORK SETTING OUT DIMENSIONS TO BE CONFIRMED ON SITE TO ENSURE COURSING LINES WITH EXISTING

© McCarthy & Stone Retirement Lifestyles Limited
All rights reserved. The reproduction of all or any part of this drawing/document and/or construction of any building or part of a building or structure to which this drawing/document relates without the written permission of the copyright owner is prohibited

REVISIONS	B	Issued for Building Control Submission	27/03/20 JRK PJW
	A	Extent of proposed brickwork along West Elevation updated following discussions at Site Meeting Dated 24/01/20.	30/01/20 JRK PJW
DATE; DRAWN; CHECK			

CLIENT	McCarthy & Stone
PROJECT	Berneslai Close - Retained Building
TITLE	Proposed Plans and Elevations
PROJECT NO.	NE-2743a
DWG NUMBER	**NE 2743a-4-AC-05**
REVISION	B
STATUS	Technical Design
SCALE	As indicated @ A1
DATE	25/11/19
DRAWN BY	SGo
CHECKED BY	PW

McCarthy & Stone
Retirement living to the full
seven.
SEVENARCHITECTURE.CO.UK
Studios at :
Unit 1.3 Waulk Mill, 51 Bengal St.
MANCHESTER, M4 6LN
t : 0161 236 5655
Clarendon House, Victoria Avenue,
HARROGATE, HG1 1DY
t : 01423 709 807
Galeri 6, Doc Fictoria,
CAERNARFON, LL55 1SQ
t: 01286 685 253
24 Greville Street,
LONDON, EC1N 8SS
t : 0203 036 0691

N

0 1m 2m 5m
1:100