


A3 size sheet

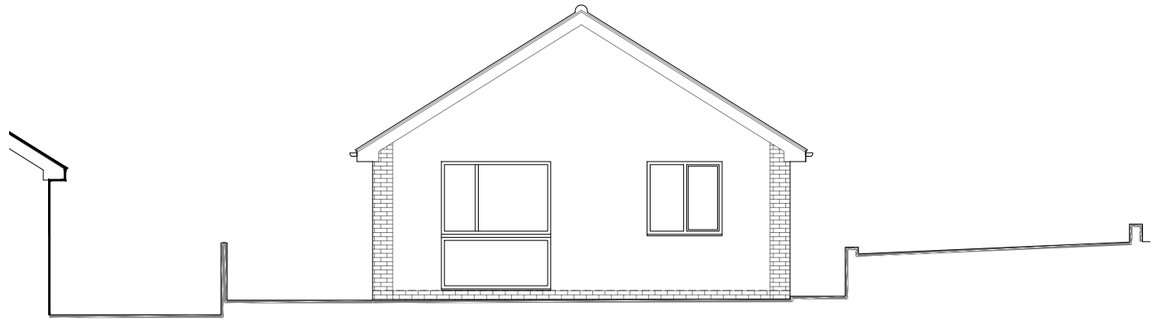


FRONT ELEVATION
Scale 1:100

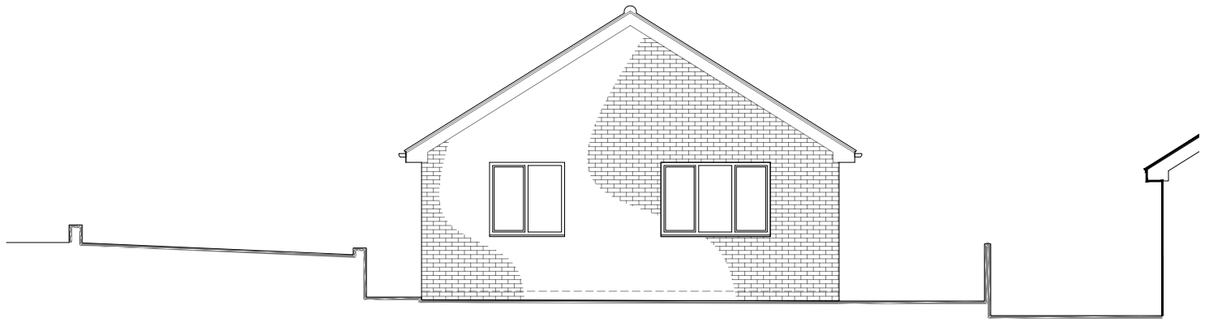


REAR ELEVATION
Scale 1:100

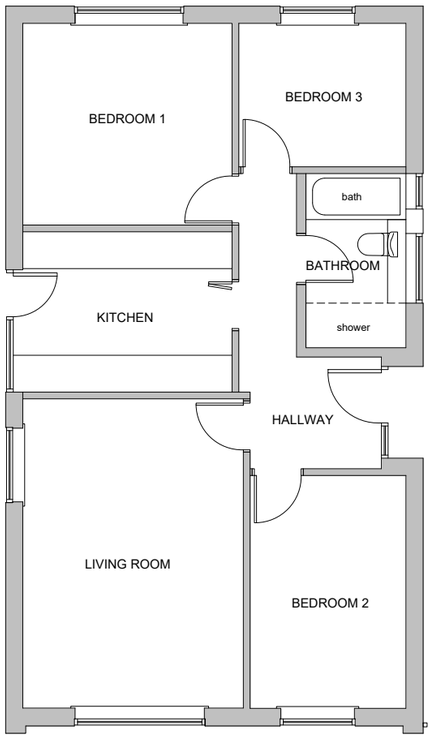

EXISTING FLOOR PLAN
Scale 1:50

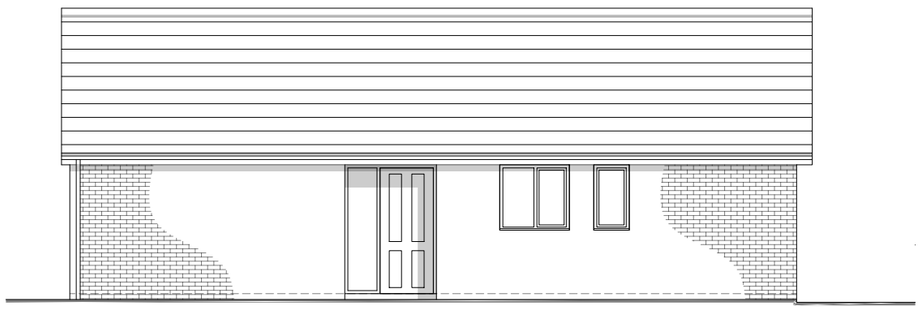


SIDE ELEVATION (R)
Scale 1:100

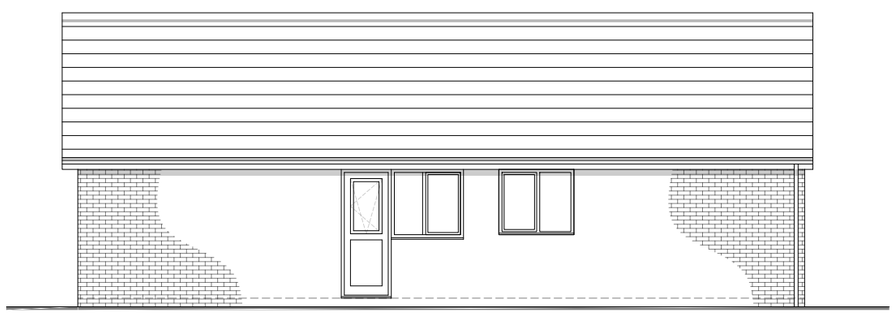

SIDE ELEVATION (L)
Scale 1:100



SITE PLAN
Scale 1:200

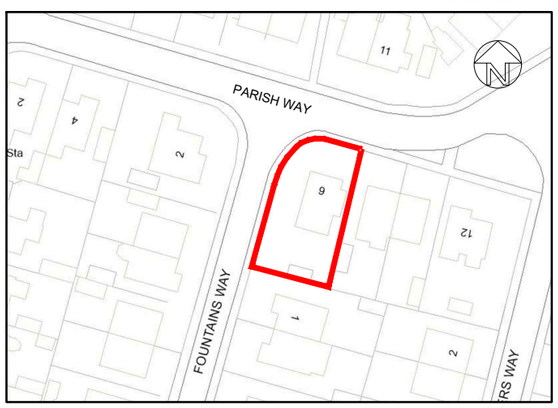

SITE LOCATION PLAN
Scale 1:1250

Rev:	Date:	Description:	By:

07762656187
steven@drawit.biz
www.drawit.biz
15 Medway Close
Barugh Green
Barnsley
S75 1NY

DRAW IT ARCHITECTURAL SERVICES

Purpose: PLANNING

Status: EXISTING

Dwg of: PLAN, ELEVATIONS, SITE & LOCATION PLAN

Client:
Mr & Mrs Rowan

Site Address:
6 Parish Way, Monk Bretton
Barnsley, S71 2JH

Project:
Proposed single storey side/rear extensions

Drawn by:	Date:	Rev:
SH	10/09/2020	
Scale: AS SHOWN	Dwg No: 20-13_101	

Important notice: Do not scale off this drawing. Critical dimensions should be checked on site prior to works commencing. Dimensional conflicts should be brought to Draw it's attention as soon as they become apparent. Failure to do so could render the contractor liable for subsequent losses. Copyright in this drawing and any work executed from this drawing remains the property of Draw it.

© Copyright Draw it 2020