


ELEVATION A-D
SCALE 1:20

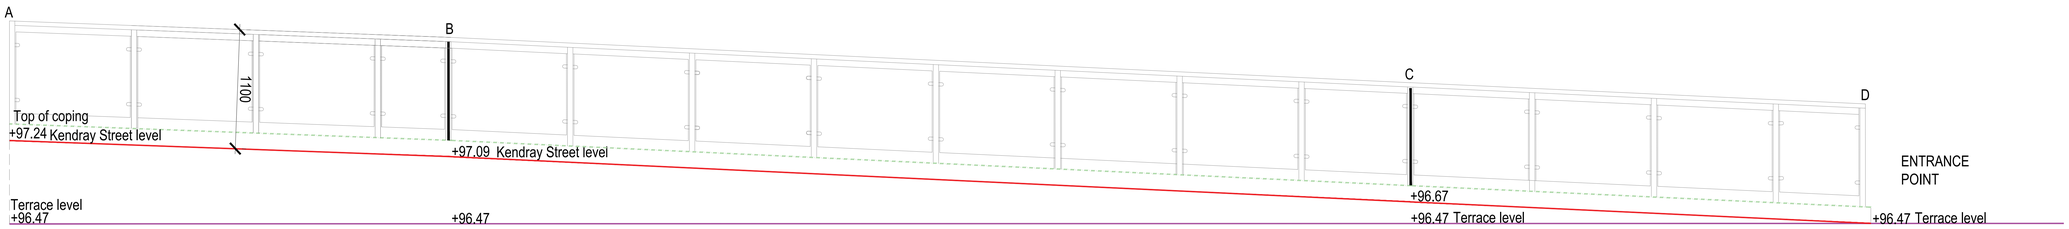



ELEVATION E - I
SCALE 1:20

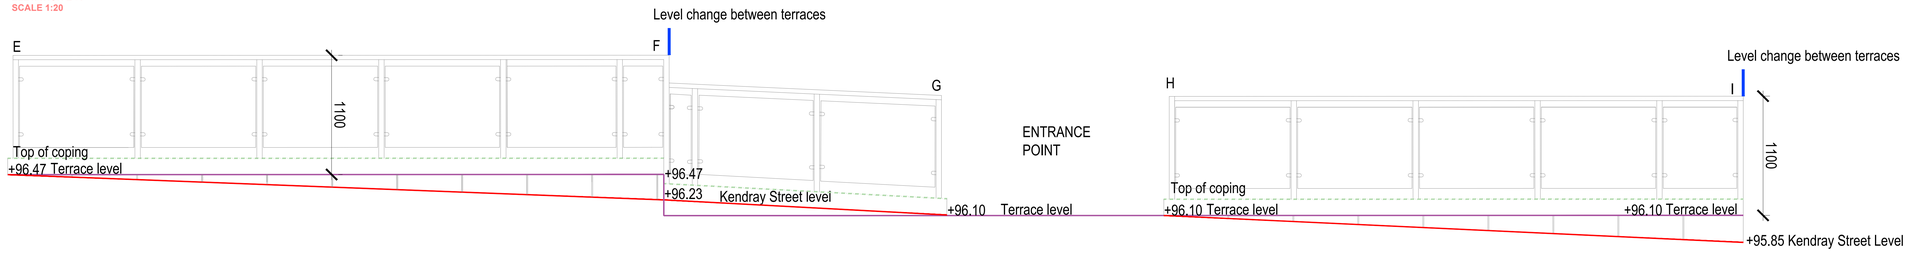


ELEVATION I - M
SCALE 1:20

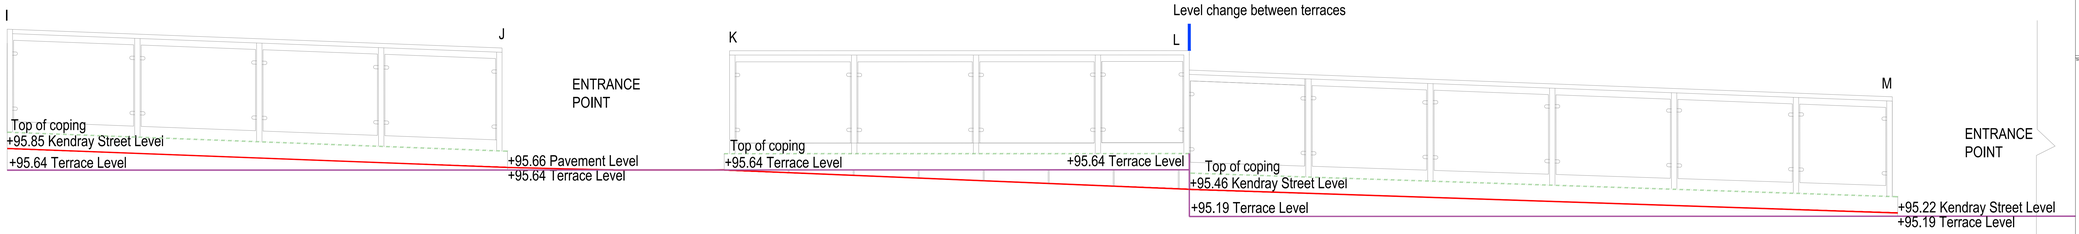



ELEVATION N - O
SCALE 1:20

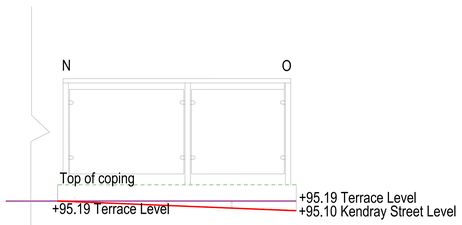



TYPICAL RETAINING WALL DETAIL SECTION A - D,
F - G, I - J, L - M

SCALE 1:20

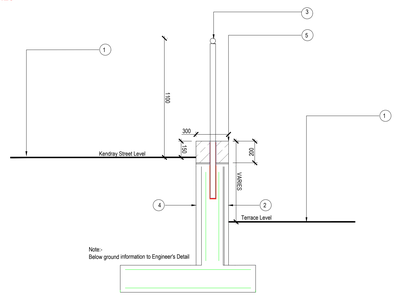



TYPICAL RETAINING WALL DETAIL SECTION F - P, I - Q, L - R, O - S

SCALE 1:20

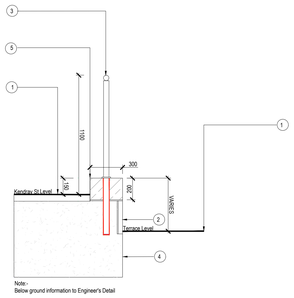



PLAN VIEW: LOCATION OF WALL SECTIONS
SCALE 1:200

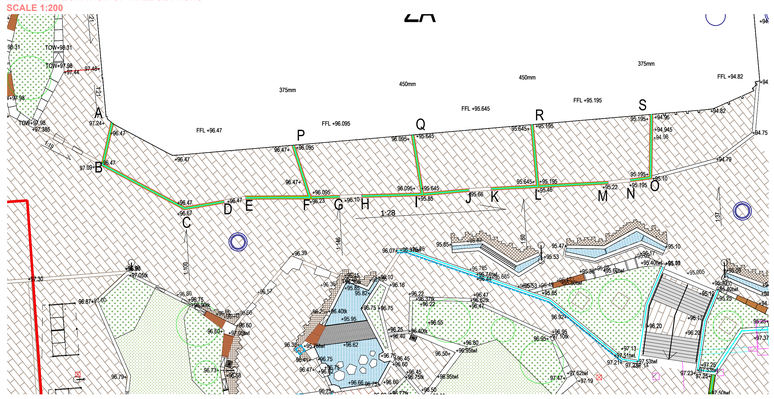


TYPICAL RETAINING WALL DETAIL SECTION E - F,
H - I, K - L, N - O

SCALE 1:20

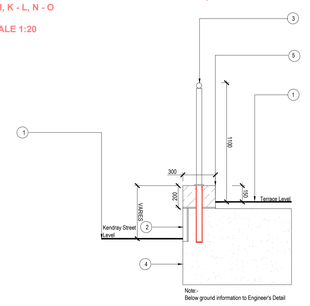


LEGEND

1. P5 Paving Type 5 - NBS Q25/310
2. W3 Wall Type - NBS F10/110E- Note Hardscape to confirm typical unit size
3. GBA - Glass Balustrade - NBS L37 / 160 - Note Fabricator to advise on width of glazing panels. Post to be core drilled/fixing as per Engineer's detail.
4. Retaining wall and footing details to be specified by engineer
5. Coping to NBS Clause Q10 / 120P

Note:-
Where wall alignment changes at angles greater than 90 degrees, mitre cladding units to form a neat edge.
All structural elements refer to engineers drawings and specifications

Notes:
- This drawing is copyright.
- Do not scale dimensions from this drawing.
- This drawing is to be read in conjunction with all other relevant drawings.
- All discrepancies on this drawing are to be reported to the architect.
- Do not modify any element of this drawing.
- Use drawing only for purpose(s) issued.

North Sign / Key Plan

The following external model files are included within this drawing:

| Rev | Date | Revision Notes | Dn | Rv |
|---|---|---|---|---|
| C | 07/10/20 | Amendment to Typical Detail F - P, I - Q, L - R, O - S and addition of note re mitred joints. | NV | DW |
| B | 25/09/20 | Amendment of wall type to Grey Granite Cladding, with kerb coping, 150mm high. Change of balustrade to stainless steel with glass panels and D clamps. Submission to planning. | NV | DW |
| A | 14/12/18 | Status amended to Comment and Approval. | DW | DMcK |

Client / Contractor

Intelligence
Buildings
Infrastructure
www.ibigroup.com

Project
BARNSLEY PUBLIC REALM

Drawing Title
RETAINING WALL [TYPE W3] DETAIL
- KENDRAY STREET

| Job Number | Drawing Originated Date | PAS 1192 Status Code |
|---|---|---|
| 500035 | 31/05/18 | - |
| Scale@A0 | Purpose | |
| VARIES | COMMENT AND APPROVAL | |

Drawing Number
BBTC_IBI_N1_L_G700_DT_00_21

Revision
C