

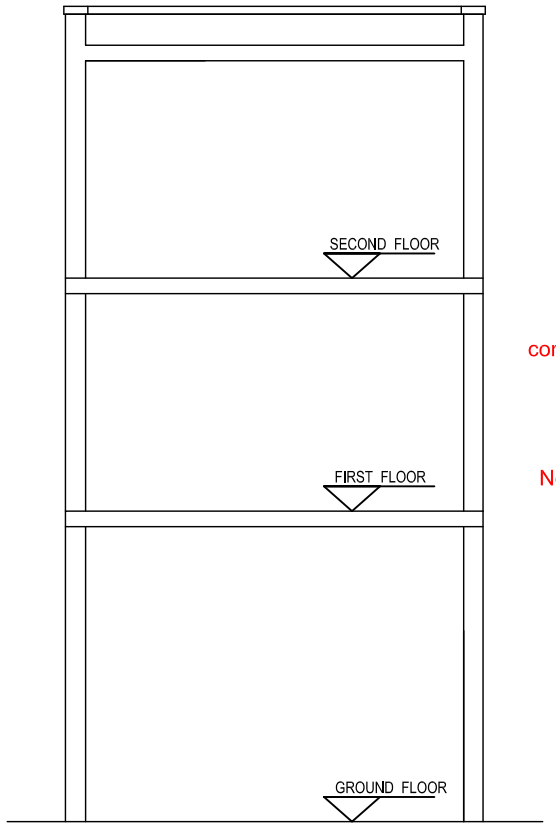


B - B SECTION

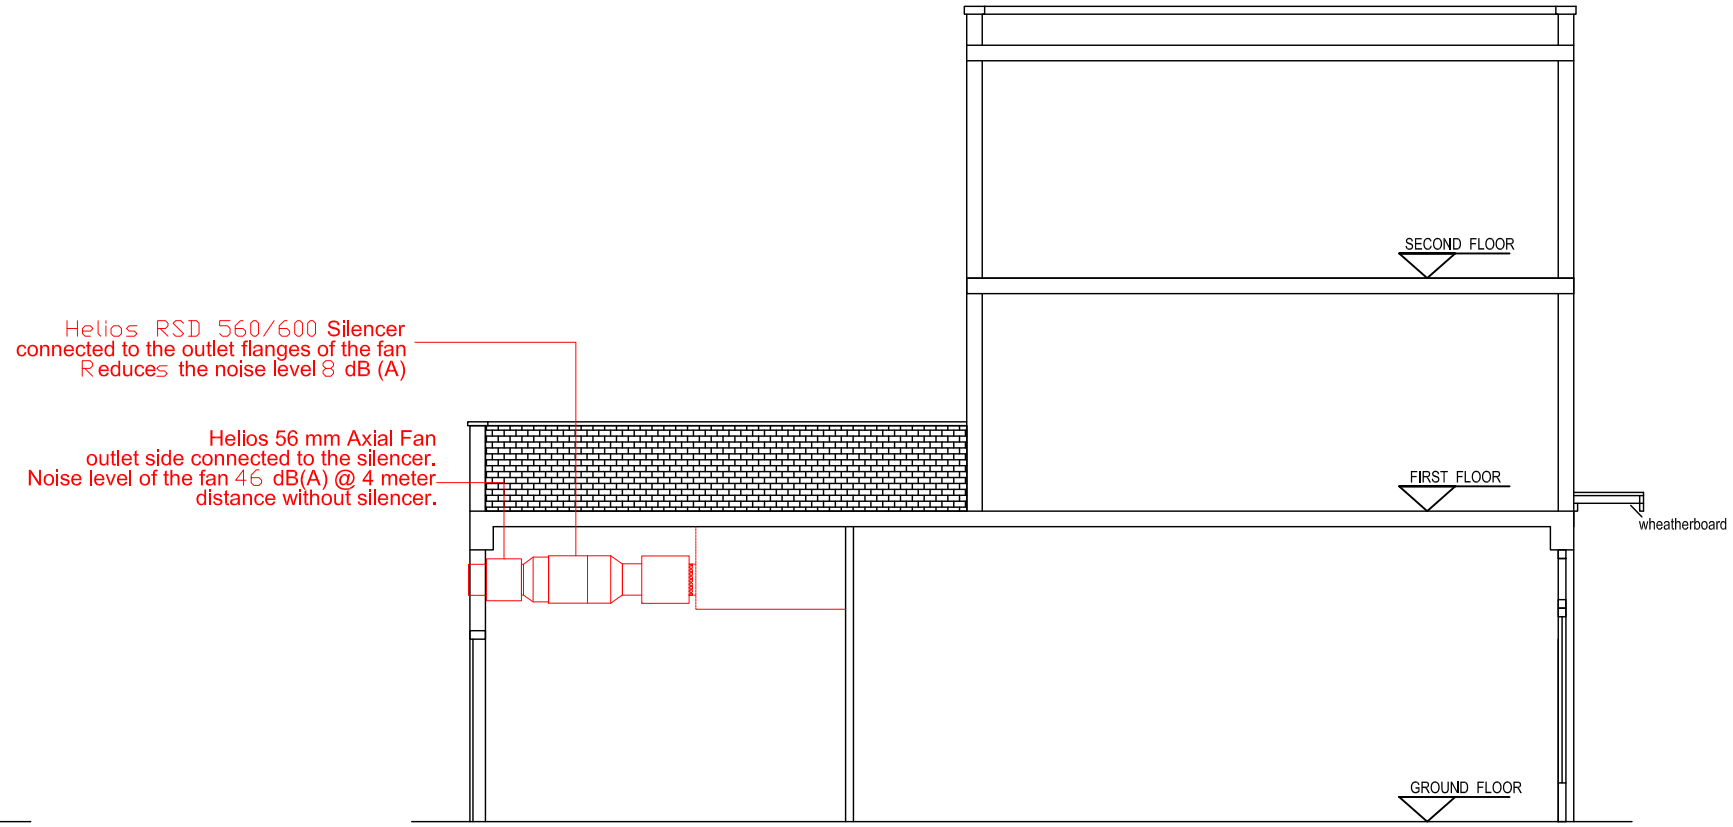

A - A SECTION

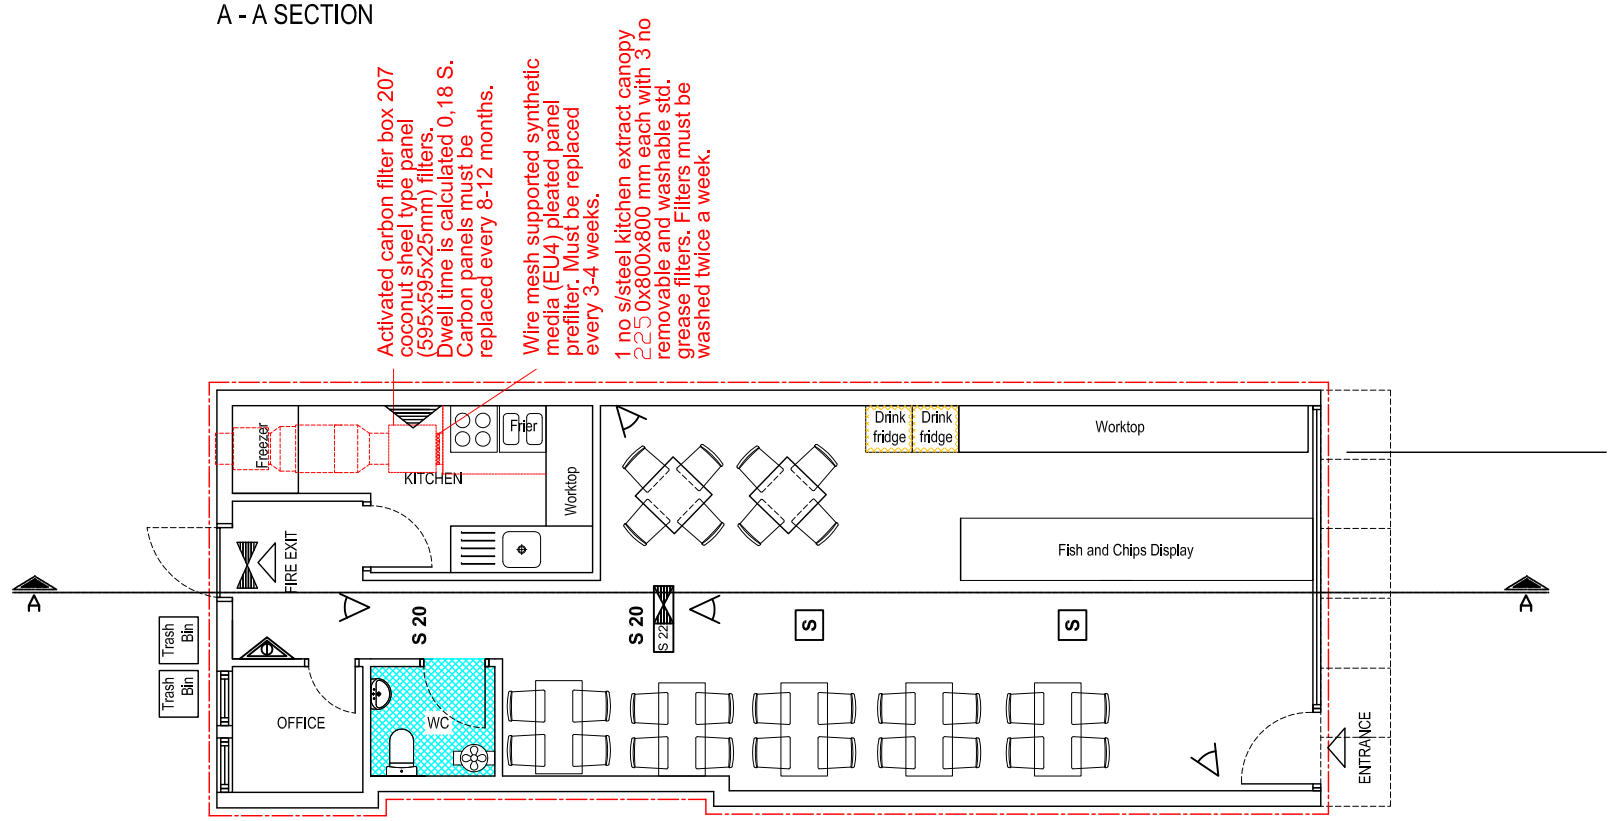

GROUND FLOOR PLAN

LEGEND

- WC AREA
- FRIDGES
- AMBIT OF LICENSED PREMISES
- SAFETY LIGHTS
- S — SMOKE DETECTOR
- CCTV
- S 20 — FIRE ESCAPE KEEP CLEAR
- S 22 — INTERNALLY ILLUMINATED FIRE ESCAPE SIGN (BS 5266)
- CARBON DIOXIDE FIRE EXTINGUISHER
- 9 LT. WATER FIRE EXTINGUISHER
- FAN

AMENDMENTS
A
B
C
D
E
F
G
H
J
K
L
M

ARCHIPEK
ARCHITECTURE + INTERIORS

53 STOKE NEWINGTON HIGH STREET
LONDON N16 8EL
T – 020 72413636
F – 0871 661 5283
E – info@narta.org.uk

CONTRACT
4 KING STREET
HOYLAND / BARNSLEY
SOUTH YORKSHIRE,S74 9JP


DRAWING
PROPOSED
GROUND FLOOR PLAN &
SECTIONS

SCALE	DATE
1:100@A3	20.02.2015
DRAWN BY	CHECKED
HULYA SADALLI	HULYA SADALLI

DRAWING No.
0600 I H I 2



FRONT ELEVATION

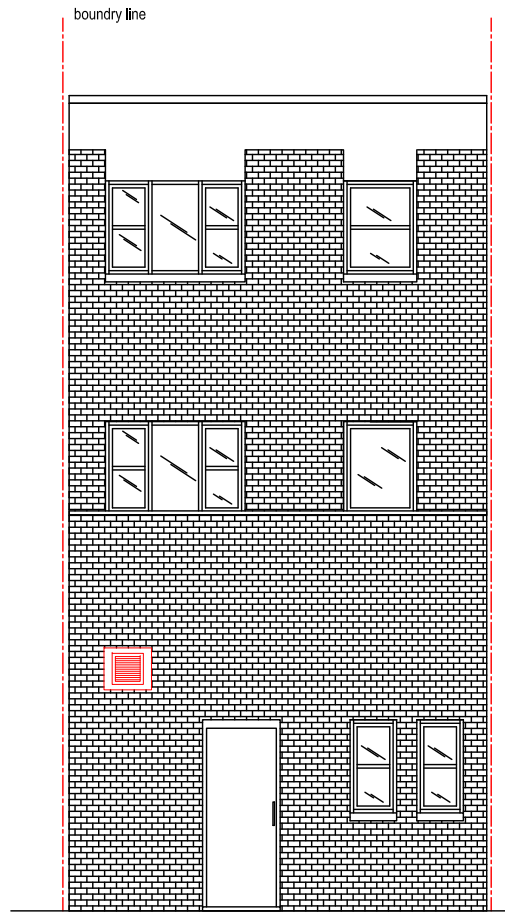

REAR ELEVATION

LEGEND

- WC AREA
- FRIDGES
- AMBIT OF LICENSED PREMISES
- SAFETY LIGHTS
- S — SMOKE DETECTOR
- CCTV
- S 20 — FIRE ESCAPE KEEP CLEAR
- S 22 — INTERNALLY ILLUMINATED FIRE ESCAPE SIGN (BS 5266)
- CARBON DIOXIDE FIRE EXTINGUISHER
- 9 LT. WATER FIRE EXTINGUISHER
- FAN

AMENDMENTS
A
B
C
D
E
F
G
H
J
K
L
M

ARCHIPEK
ARCHITECTURE + INTERIORS


53 STOKE NEWINGTON HIGH STREET
LONDON N16 8EL
T – 020 72413636
F – 0871 661 5283
E – info@narta.org.uk

CONTRACT
4 KING STREET
HOYLAND / BARNSLEY
SOUTH YORKSHIRE,S74 9JP


DRAWING
PROPOSED
ELEVATIONS

SCALE	DATE
1:100@A3	20.02.2015
DRAWN BY: HULYA SADALLI	CHECKED: HULYA SADALLI


DRAWING No.
0600 | H | 2

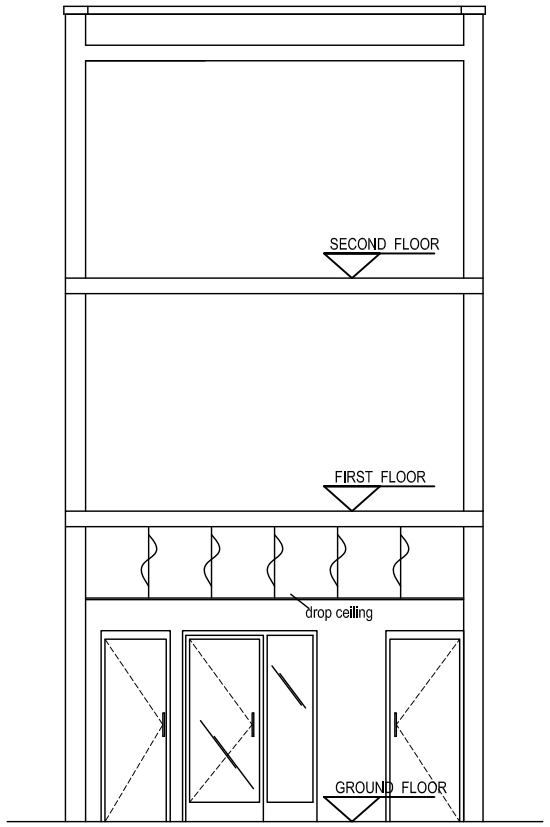

B - B SECTION

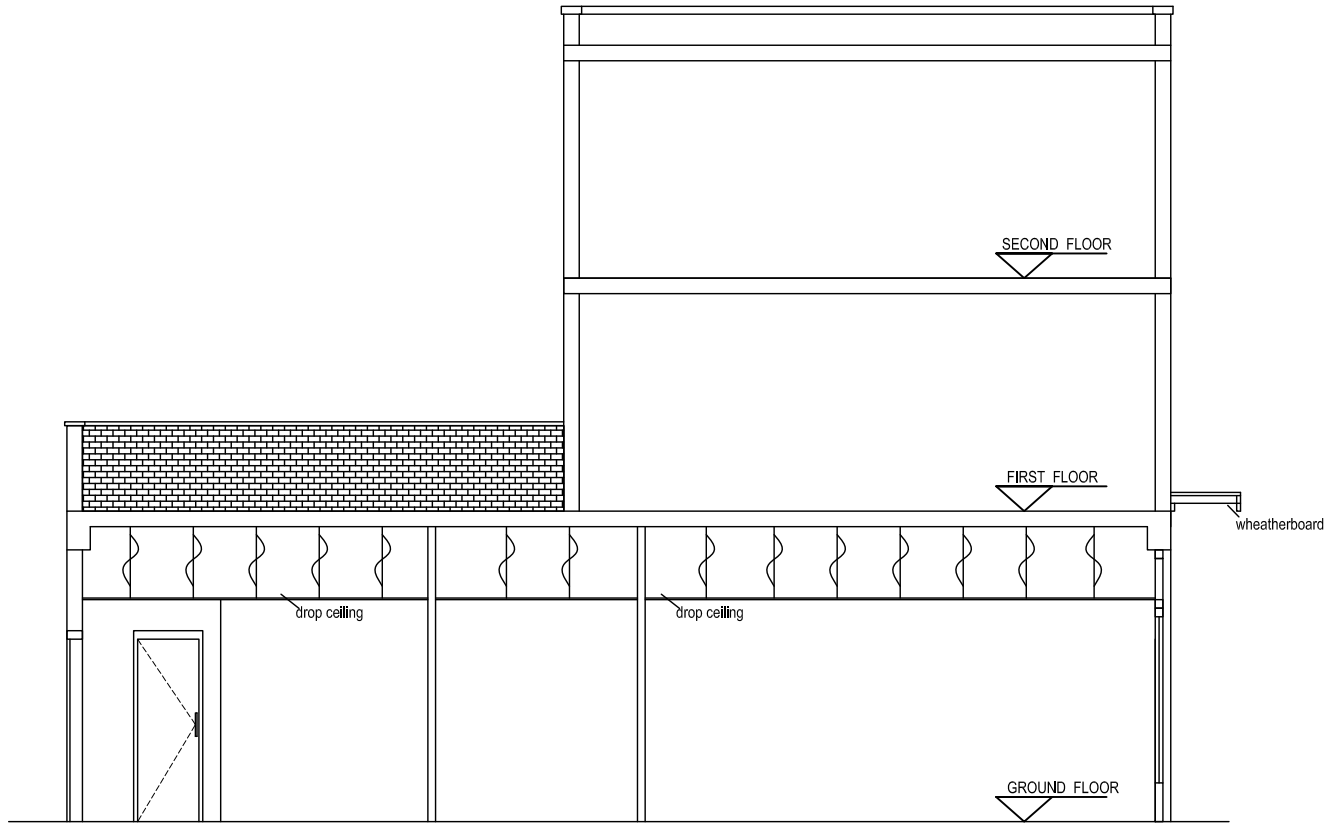

A - A SECTION

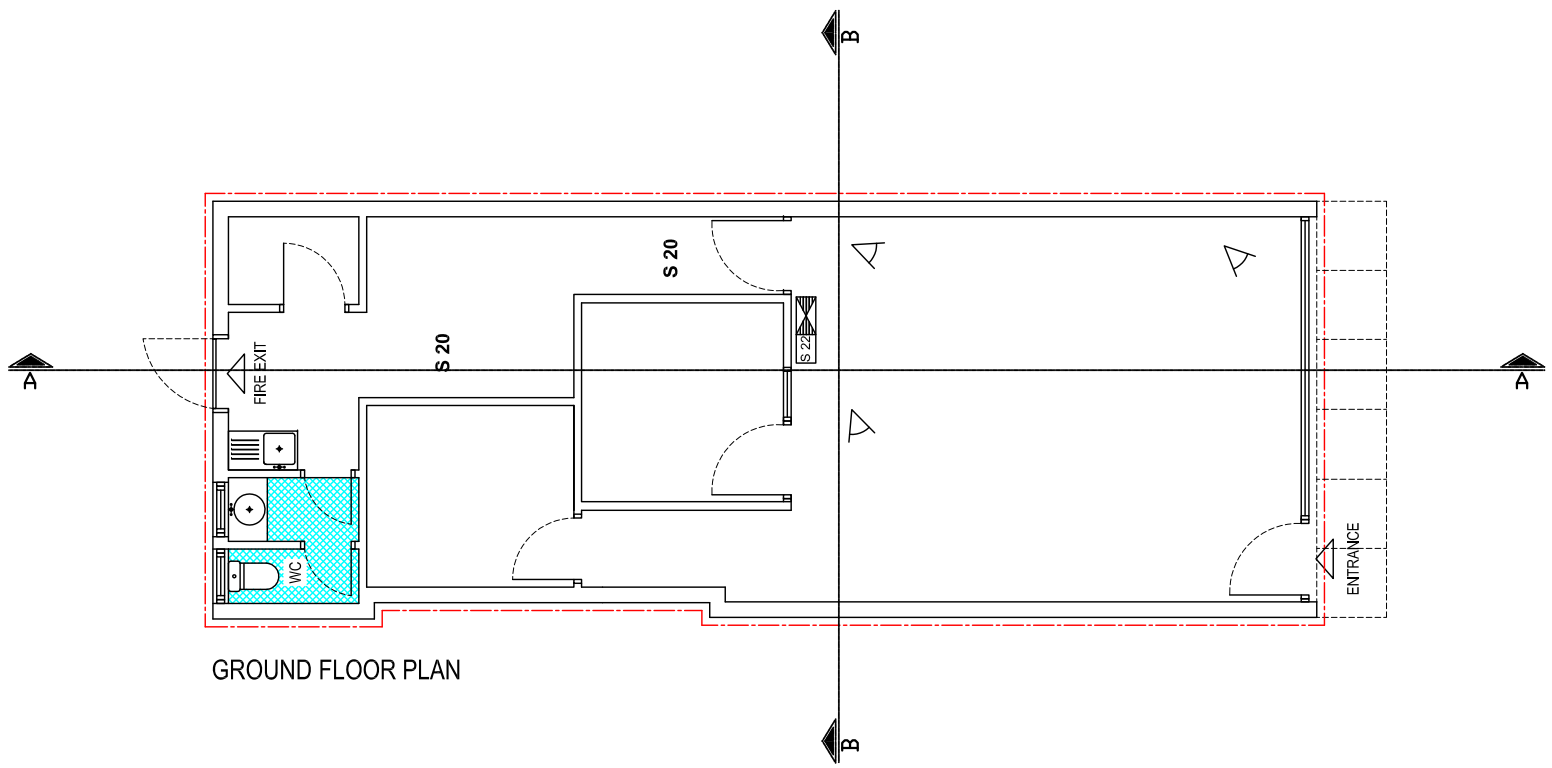

GROUND FLOOR PLAN

LEGEND

- WC AREA
- FRIDGES
- AMBIT OF LICENSED PREMISES
- SAFETY LIGHTS
- S — SMOKE DETECTOR
- CCTV
- S 20 — FIRE ESCAPE KEEP CLEAR
- S 22 — INTERNALLY ILLUMINATED FIRE ESCAPE SIGN (BS 5266)
- CARBON DIOXIDE FIRE EXTINGUISHER
- 9 LT. WATER FIRE EXTINGUISHER
- FAN

AMENDMENTS
A
B
C
D
E
F
G
H
J
K
L
M

ARCHIPEK
ARCHITECTURE + INTERIORS

53 STOKE NEWINGTON HIGH STREET
LONDON N16 8EL
T – 020 72413636
F – 0871 661 5283
E – info@narta.org.uk

CONTRACT
4 KING STREET
HOYLAND / BARNSLEY
SOUTH YORKSHIRE,S74 9JP


DRAWING
EXISTING
GROUND FLOOR PLAN &
SECTIONS

SCALE	DATE
1:100@A3	20.02.2015
DRAWN BY: HULYA SADALLI	CHECKED: HULYA SADALLI

DRAWING No.
0600 I H I 1



FRONT ELEVATION

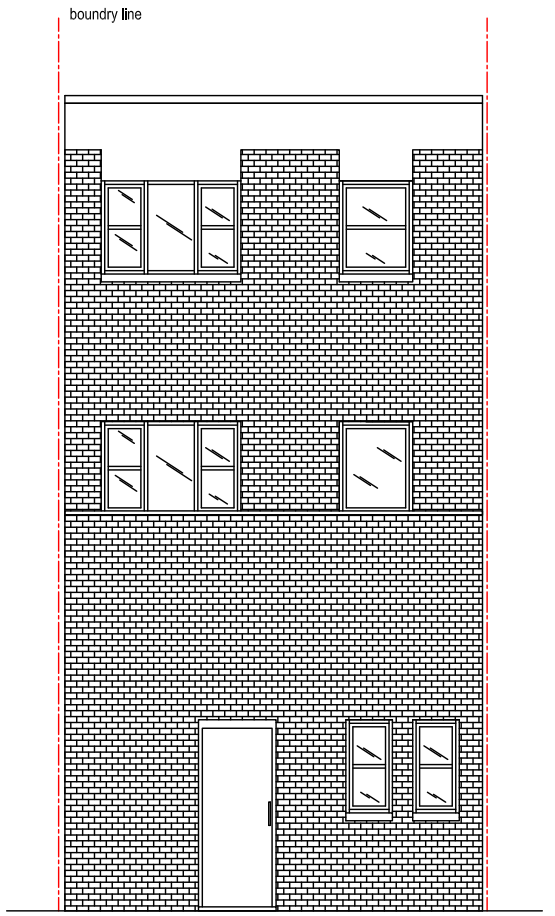

REAR ELEVATION

LEGEND

- WC AREA
- FRIDGES
- AMBIT OF LICENSED PREMISES
- SAFETY LIGHTS
- S — SMOKE DETECTOR
- CCTV
- S 20 — FIRE ESCAPE KEEP CLEAR
- S 22 — INTERNALLY ILLUMINATED FIRE ESCAPE SIGN (BS 5266)
- CARBON DIOXIDE FIRE EXTINGUISHER
- 9 LT. WATER FIRE EXTINGUISHER
- FAN

AMENDMENTS
A
B
C
D
E
F
G
H
J
K
L
M

ARCHIPEK
ARCHITECTURE + INTERIORS

53 STOKE NEWINGTON HIGH STREET
LONDON N16 8EL
T – 020 72413636
F – 0871 661 5283
E – info@narta.org.uk

CONTRACT
4 KING STREET
HOYLAND / BARNSLEY
SOUTH YORKSHIRE,S74 9JP

DRAWING
EXISTING
ELEVATIONS

SCALE	DATE
1:100@A3	20.02.2015
DRAWN BY: HULYA SADALLI	CHECKED: HULYA SADALLI

DRAWING No.
0600 | H | 1