

SITE LOCATION

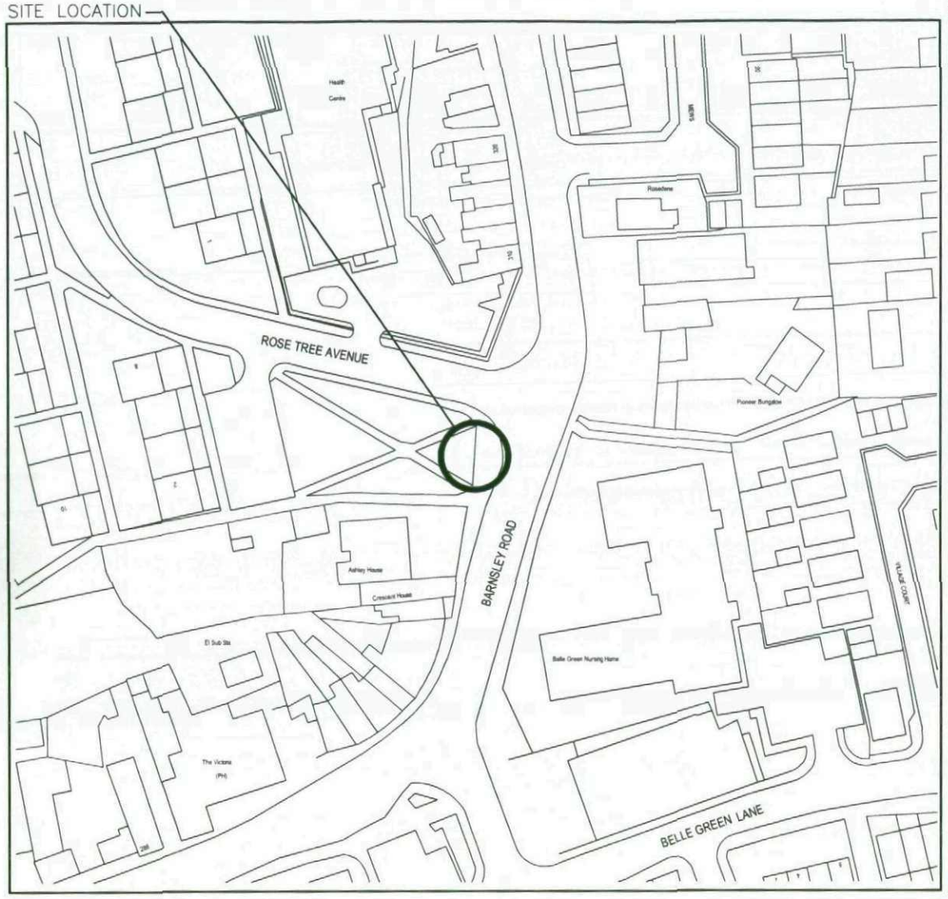

OS PLAN
SCALE 1:1250

SITE LOCATION

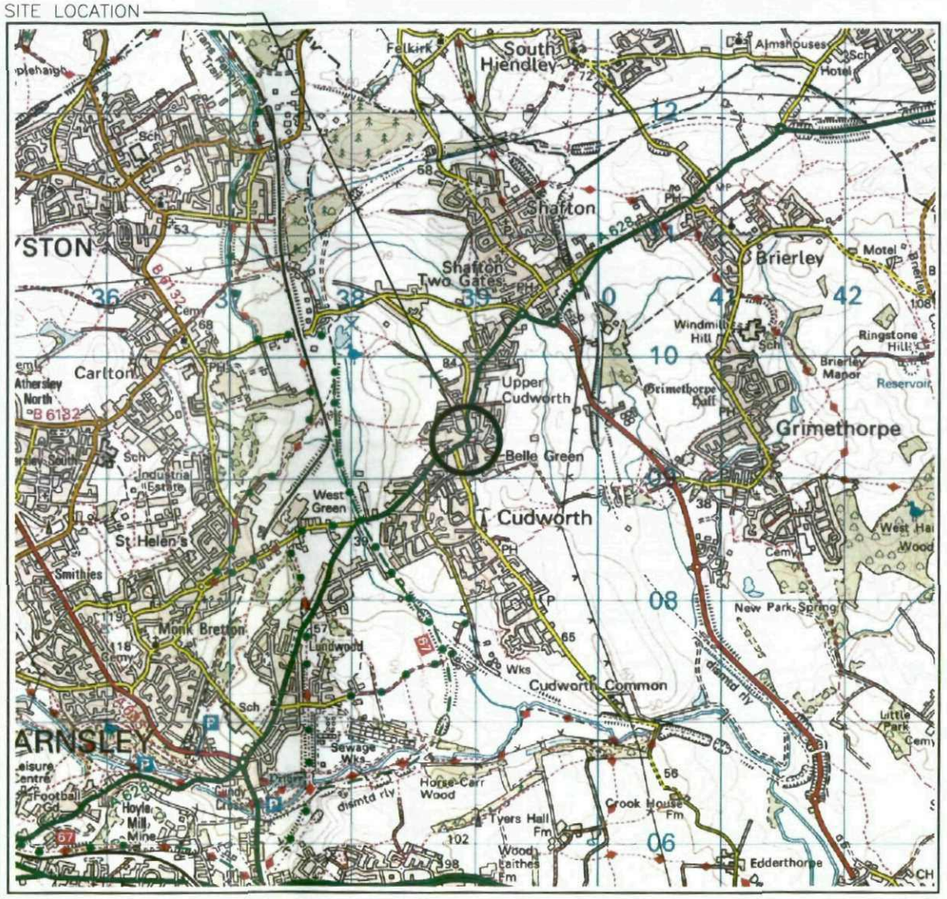

LOCATION PLAN
SCALE 1:50000

N

SITE N.G.R.
438930 E
409346 N

BASED ON ORDNANCE SURVEY AT 1:1250 WITH THE PERMISSION OF THE CONTROLLER OF HER MAJESTY'S STATIONERY OFFICE. © CROWN COPYRIGHT. LICENCE No. 100038899

NOTES
1. All dimensions are in millimetres unless stated otherwise.
2. Site to be provided with adequate safety signage in accordance with o2 standard detail drawing 9391/A

O2

O2 (UK) Ltd, 260 Bath Road, Slough, Berks SL1 4DX

REV.	DATE	DESCRIPTION	DRN	CKD
A	30.09.08	PRELIMINARY ISSUE	SB	PB

CELLULAR SYSTEMS LTD.
HUTCHINSON STREET,
WIDNES, CHESHIRE,
WA8 0PZ.
TEL: 0151-422-6464
FAX: 0151-495-1688
E-Mail: enquiries@
cellular-systems.co.uk

ISO 9001


National Inspection Council for Electrical Installation Contracting
APPROVED CONTRACTOR

PLANNING DRAWING

SITE ADDRESS:
BARNSLEY ROAD,
CUDSWORTH,
BARNSLEY,
S72 8UU.

DRAWN BY:	SB	CHECKED:	PB
DATE:	30.09.08	APPROVED:	SEB
SCALE:	AS SHOWN		
DRAWING No.	C58602/PL/001		
TITLE:	LOCATION PLANS		
CELL NAME:	CUDWORTH WEST		

JOB No.	O2 CELL ID No.	REV.
C58602	41299	A

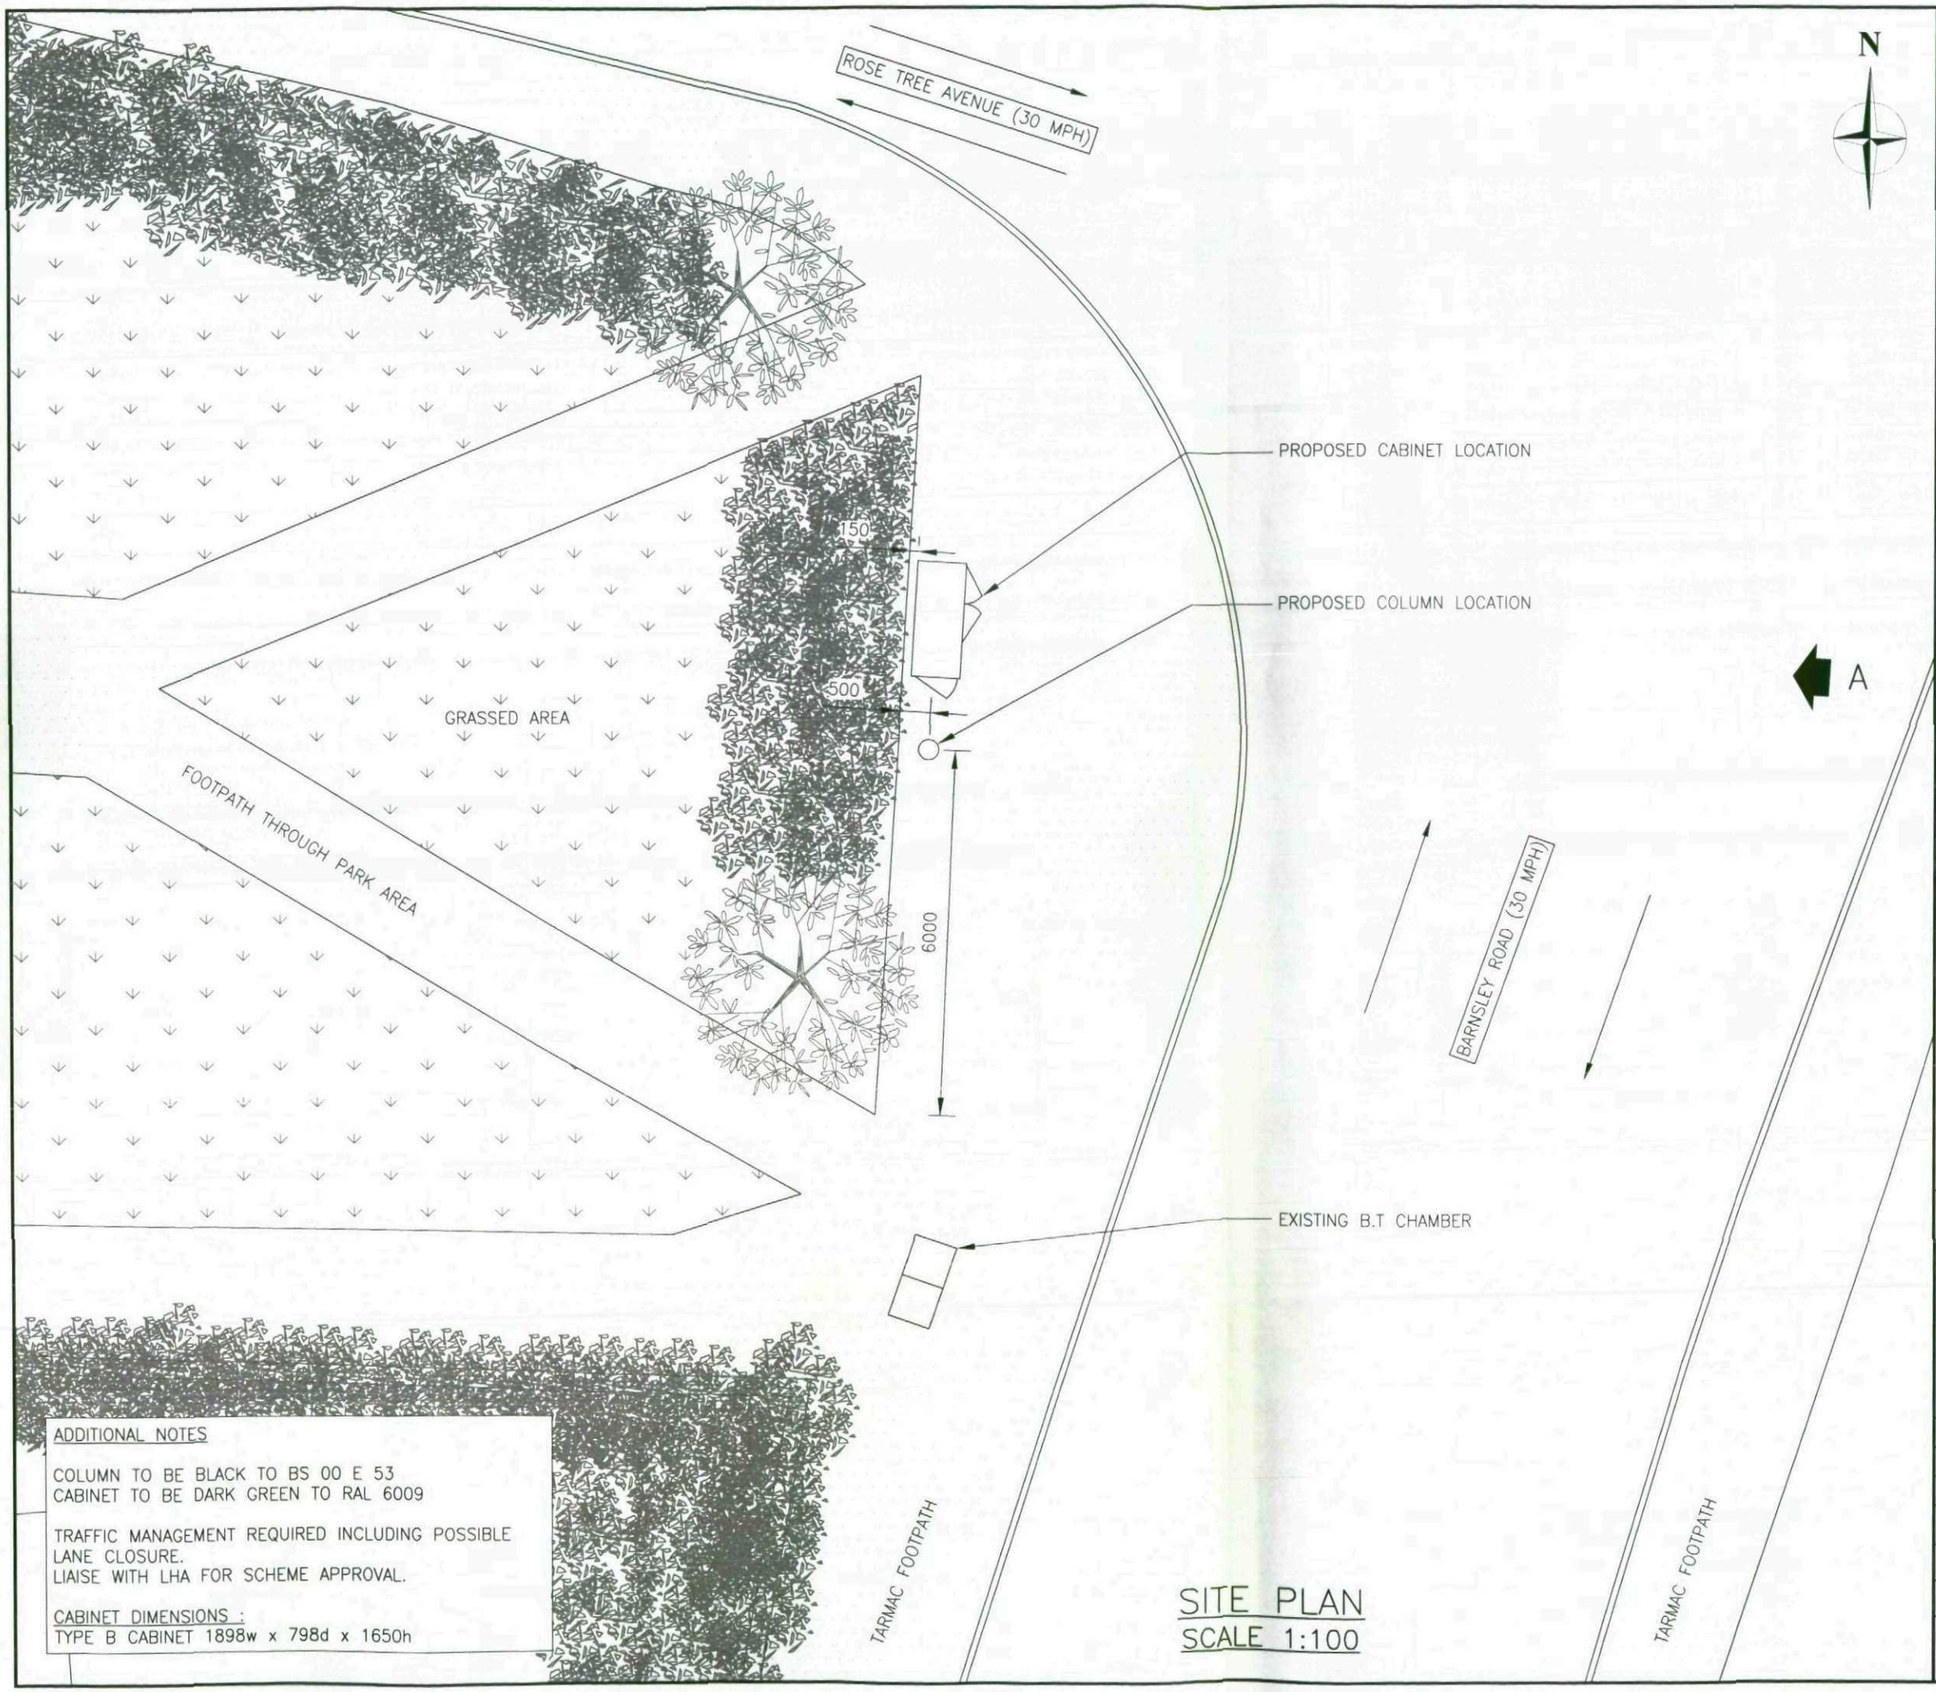

ADDITIONAL NOTES

COLUMN TO BE BLACK TO BS 00 E 53
CABINET TO BE DARK GREEN TO RAL 6009

TRAFFIC MANAGEMENT REQUIRED INCLUDING POSSIBLE LANE CLOSURE.
LIAISE WITH LHA FOR SCHEME APPROVAL.

CABINET DIMENSIONS :
TYPE B CABINET 1898w x 798d x 1650h

SITE PLAN
SCALE 1:100

NOTES
1. All dimensions are in millimetres unless stated otherwise.
2. Site to be provided with adequate safety signage in accordance with o2 standard detail drawing 9391/A

O2 TRANSMISSION DETAILS

NO.	SIZE	HEIGHT	TYPE	ORIENTATION
	PROPOSED TRANSMISSION LINK PROVIDED BY BT			

PROPOSED O2 ANTENNA DETAILS

NO.	SIZE	HEIGHT	TYPE	ORIENTATION	JUMPER LENGTH	JUMPER TYPE
ANT 1	2.0m	14.0m	JAYBEAM F65XV10V10MR20J	10°	6.0m	1/2"
ANT 2	2.0m	14.0m	JAYBEAM F65XV10V10MR20J	190°	6.0m	1/2"
ANT 3	2.0m	14.0m	JAYBEAM F65XV10V10MR20J	250°	6.0m	1/2"
ANT 4	–	–	–	–	–	–
ANT 5	–	–	–	–	–	–
ANT 6	–	–	–	–	–	–

ANTENNA HEIGHT IS MEASURED TO CENTRE OF ANTENNA
FEEDER LENGTHS FROM CABIN/CABINET TO EACH ANTENNA

The proposed installation is compliant with ICNIRP recommendations.
(Designed in accordance with O2(UK) Datasheet 064 latest issue)

Certified by O2(UK) Build Manager	Name	Signature	Date

O2

O2 (UK) Ltd, 260 Bath Road,
Slough, Berks SL1 4DX

REV.	DATE	DESCRIPTION	DRN	CKD
A	30.09.08	PRELIMINARY ISSUE	SB	PB

CELLULAR SYSTEMS LTD.

HUTCHINSON STREET,
WIDNES, CHESHIRE,
WA8 0PZ.
TEL: 0151–422–6464
FAX: 0151–495–1688
E–Mail: enquiries@
cellular–systems.co.uk

ISO 9001


National Inspection Council for Electrical Installation Contracting
APPROVED CONTRACTOR

PLANNING DRAWING

SITE ADDRESS:
BARNSLEY ROAD,
CUDWORTH,
BARNSLEY,
S72 8UU.

DRAWN BY:	SB	CHECKED:	PB
DATE:	30.09.08	APPROVED:	SEB
SCALE:	1:100		
DRAWING No.	C58602/PL/002		
TITLE:	SITE PLAN		
CELL NAME:	CUDWORTH WEST		

JOB No.	O2 CELL ID No.	REV.
C58602	41299	A

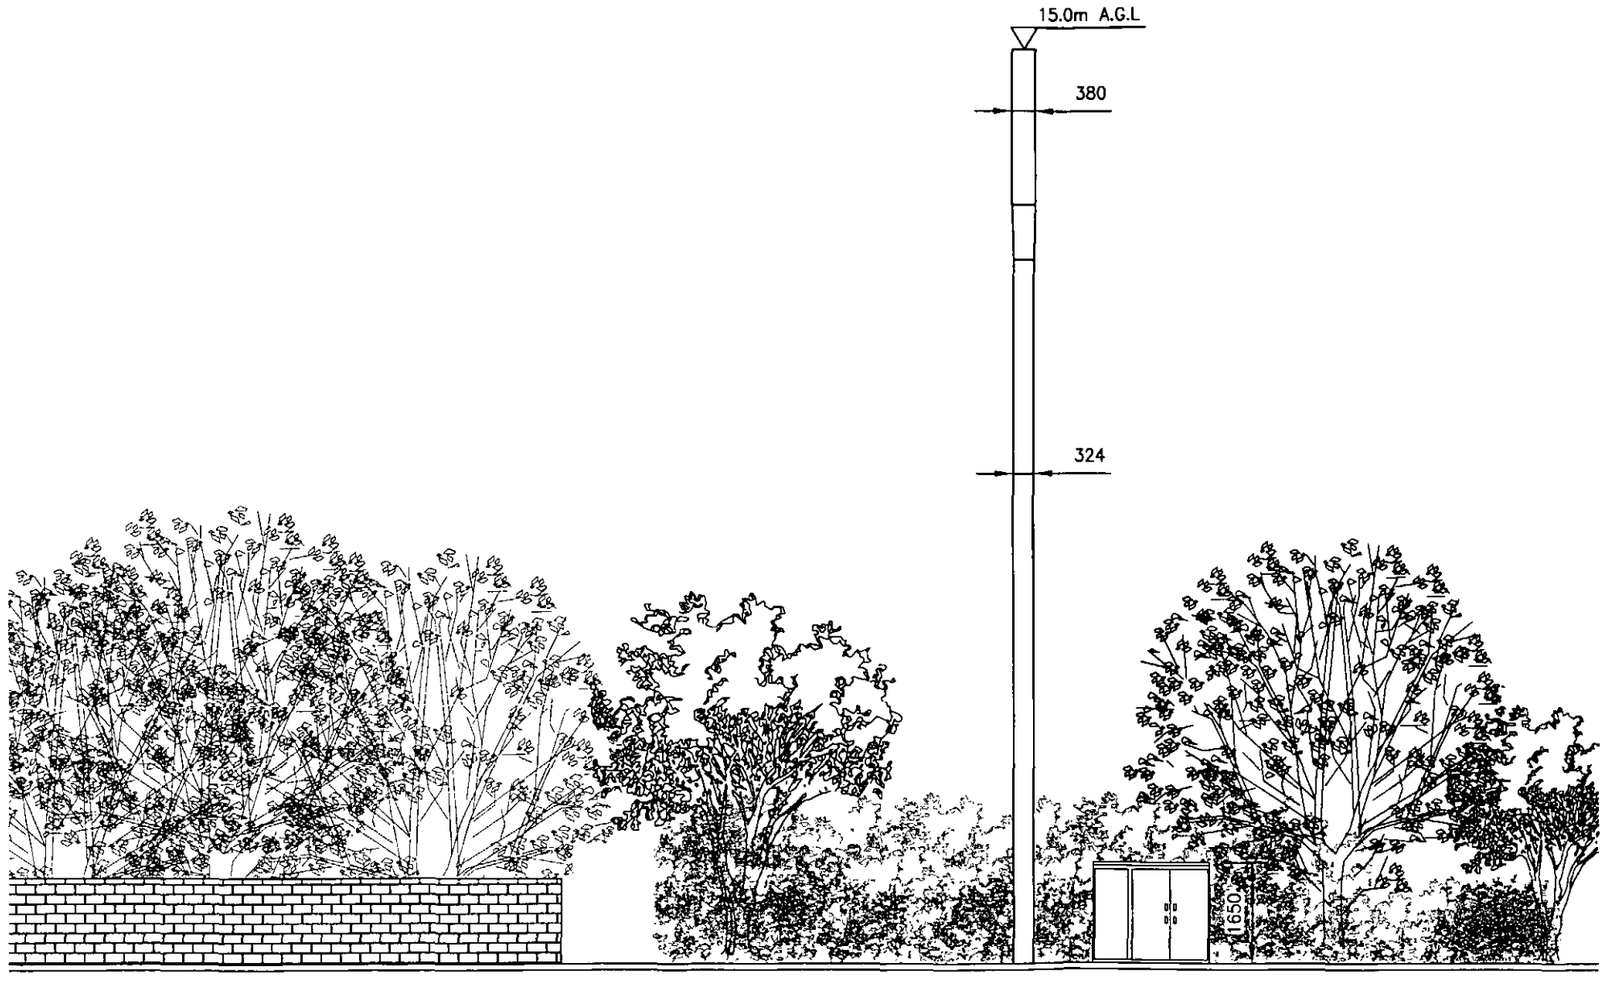

ELEVATION 'A'
SCALE 1:100

NOTES
1. All dimensions are in millimetres unless stated otherwise.
2. Site to be provided with adequate safety signage in accordance with o2 standard detail drawing 9391/A

O2

O2 (UK) Ltd, 260 Bath Road,
Slough, Berks SL1 4DX

REV.	DATE	DESCRIPTION	DRN	CKD
A	30.09.08	PRELIMINARY ISSUE	SB	PB
B	13.10.08	SHROUD SIZE AMENDED	JSD	SB

CELLULAR SYSTEMS LTD.
HUTCHINSON STREET,
WIDNES, CHESHIRE,
WA8 0PZ.
TEL: 0151-422-6464
FAX: 0151-495-1688
E-Mail: enquiries@
cellular-systems.co.uk

ISO 9001

National Inspection Council for Electrical Installation Contracting
APPROVED CONTRACTOR

PLANNING DRAWING

SITE ADDRESS:
BARNSLEY ROAD,
CUDWORTH,
BARNSLEY,
S72 8UU.

DRAWN BY:	SB	CHECKED:	PB
DATE:	30.09.08	APPROVED:	SEB
SCALE:	1:100		
DRAWING No.	C58602/PL/003		
TITLE:	ELEVATION A		
CELL NAME:	CUDWORTH WEST		

JOB No.	O2 CELL ID No.	REV.
C58602	41299	B