D. Jackson Site Services Ltd.

11, Dunstan Close,
Ossett,
West Yorks. WF5 0NA.
Tel. & Fax. 01924 271123.
Mobile 07944 965179.

Barnsley Metropolitan Borough Council,
Planning and Transportation Service,
Development Control Section,
P.O. Box 604,
Barnsley,
S70 9FE.

1st. May 2009.

For the attention of Steven Kirkham.

Dear Sir,

App. No. 2009/0379.
Re:- Proposed extension to 1, South Close, Royston, Barnsley.

Further to your letter of the 22nd. April, and our emails of the 27th. and 29th. April.

Please find enclosed 3 copies each of amended drawings Nos. 09/03/603 Rev.A. and 604 Rev. A. indicating the changes to the roofline, as requested.

Yours faithfully,


David Jackson.

Barnsley Metropolitan
Borough Council
05 MAY 2009
Corporate Mail Room

DC
No cleque.



FRONT ELEVATION.
(NORTH WEST)

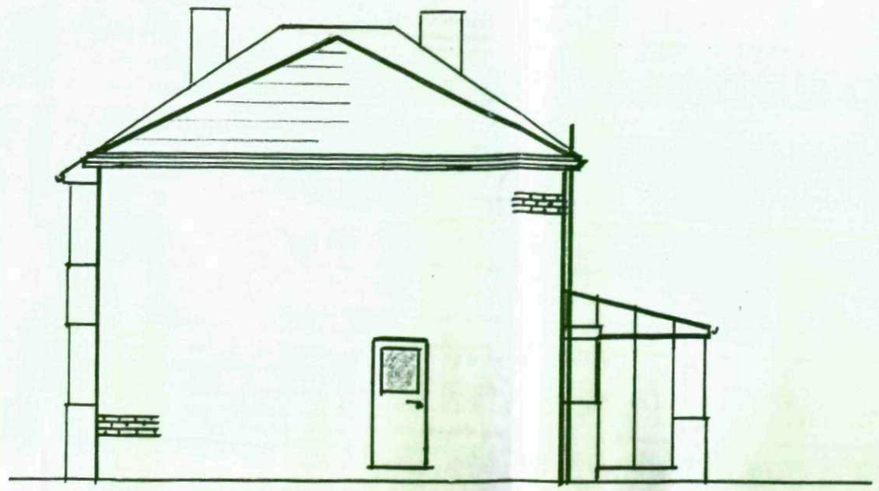

SIDE ELEVATION
(SOUTH WEST)




REAR ELEVATION
(SOUTH EAST)

REV A:- ROOFLINE AMENDED AT REQUEST OF PLANNING OFFICER.


D. JACKSON SITE SERVICES LTD. 11, DUNSTAN CLOSE, OSSETT, WEST YORKS. WF5 0NA.	NOTES: All dimensions must be checked on site and not scaled from this drawing.	Client MISS D. MOSTON 1, SOUTH CLOSE, ROYSTON, BARNSLEY	Scale 1:100	Drawing Title ELEVATIONS	
		Job Title PROPOSED TWO STOREY SIDE EXTENSION.	Drawn by D.J.	Drg No. 09/03/603	Rev A
			Date MARCH '09		

A PRODUCT OF THE UNO RANGE – ARCHITECT CAT. No. 7313

420×297mm A3

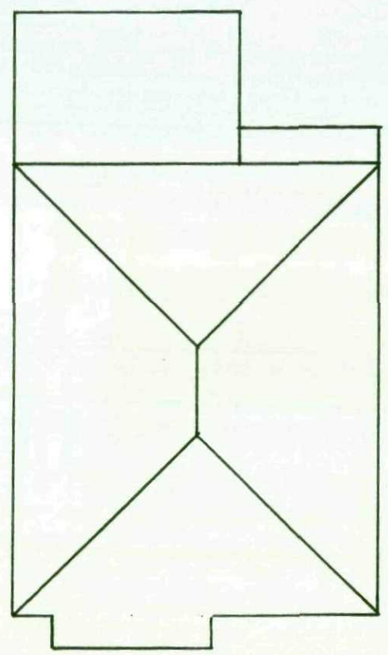

EXISTING.

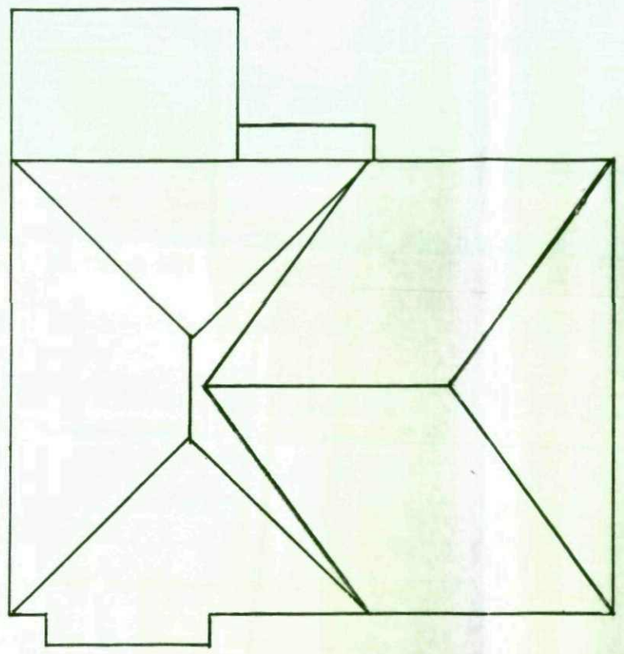

PROPOSED.

REV A:- ROOFLINE AMENDED AT REQUEST OF PLANNING OFFICER.

D. JACKSON SITE SERVICES LTD.
11, DUNSTAN CLOSE,
OSSETT,
WEST YORKS. WF5 0NA.

NOTES:

All dimensions must be checked on site and not scaled from this drawing.

Client MISS. D. MOSTON
1, SOUTH CLOSE, ROYSTON, BARNSLEY.

Job Title
PROPOSED TWO STOREY SIDE EXTENSION

Scale 1:100

Drawn by D.J

Date MARCH '09

Drawing Title
EXISTING AND PROPOSED ROOF PLANS.

Drg No. 09/03/604

Rev A

A PRODUCT OF THE UNO RANGE – ARCHITECT CAT. No. 7313

420×297mm A3