
HORIZONTAL TIMBER CLADDING TO ALL WALLS OF STABLE BUILDINGS.

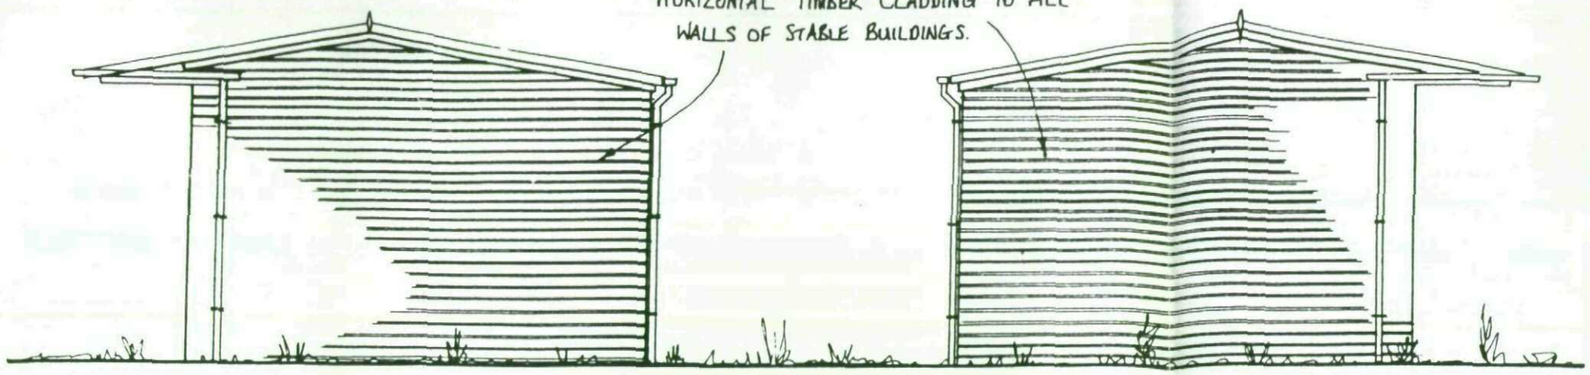

Proposed Side Elevation


Proposed Side Elevation

Planning & Development Consultants

Telephone: 07724001635


Client(s)	M. HEPWORTH.
Title:	RETENTION OF 3 STABLE BLOCKS, OFF SOUTH LANE, CAWTHORNE.
Drawn By	
Plan Scale:	1:50 1:100 + 1:200
Date:	
Drawing No.	
Revisions:	

ROOFS OF STABLES COVERED WITH ROOFING FELT AND DARK CORRUGATED SHEETS.

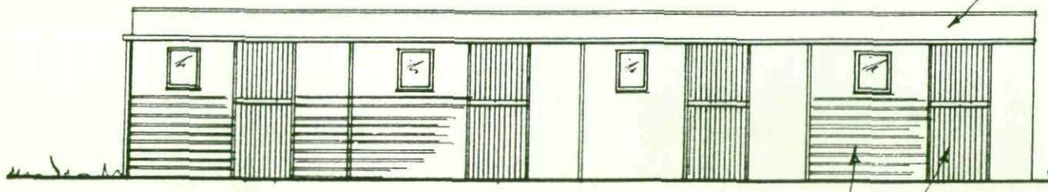

Proposed Front Elevation


TIMBER WALLS AND DOORS TO ALL STABLES.

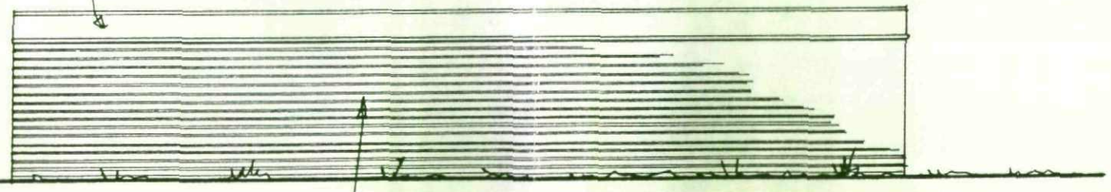

HORIZONTAL TIMBER CLADDING

Proposed Rear Elevation

12 N° STABLES IN 3 BLOCKS, AS SHOWN

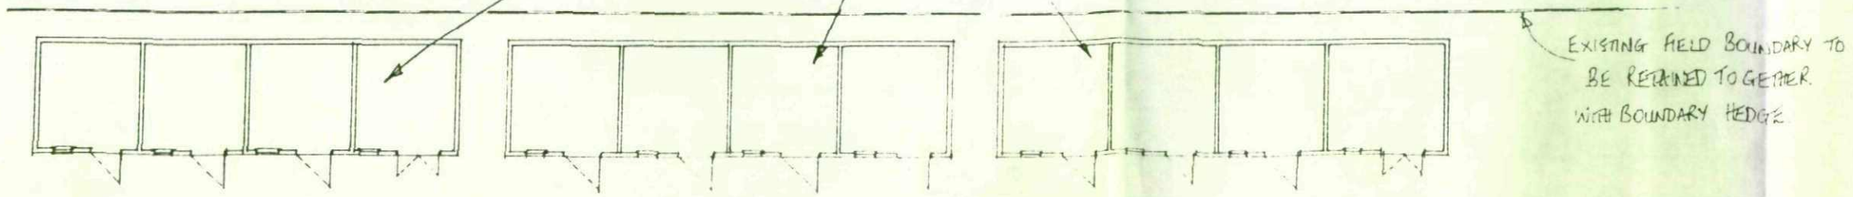

EXISTING FIELD BOUNDARY TO BE RETAINED TOGETHER WITH BOUNDARY HEDGE.

Proposed Ground Floor Plan