
SITE PLAN
SCALE 1:100

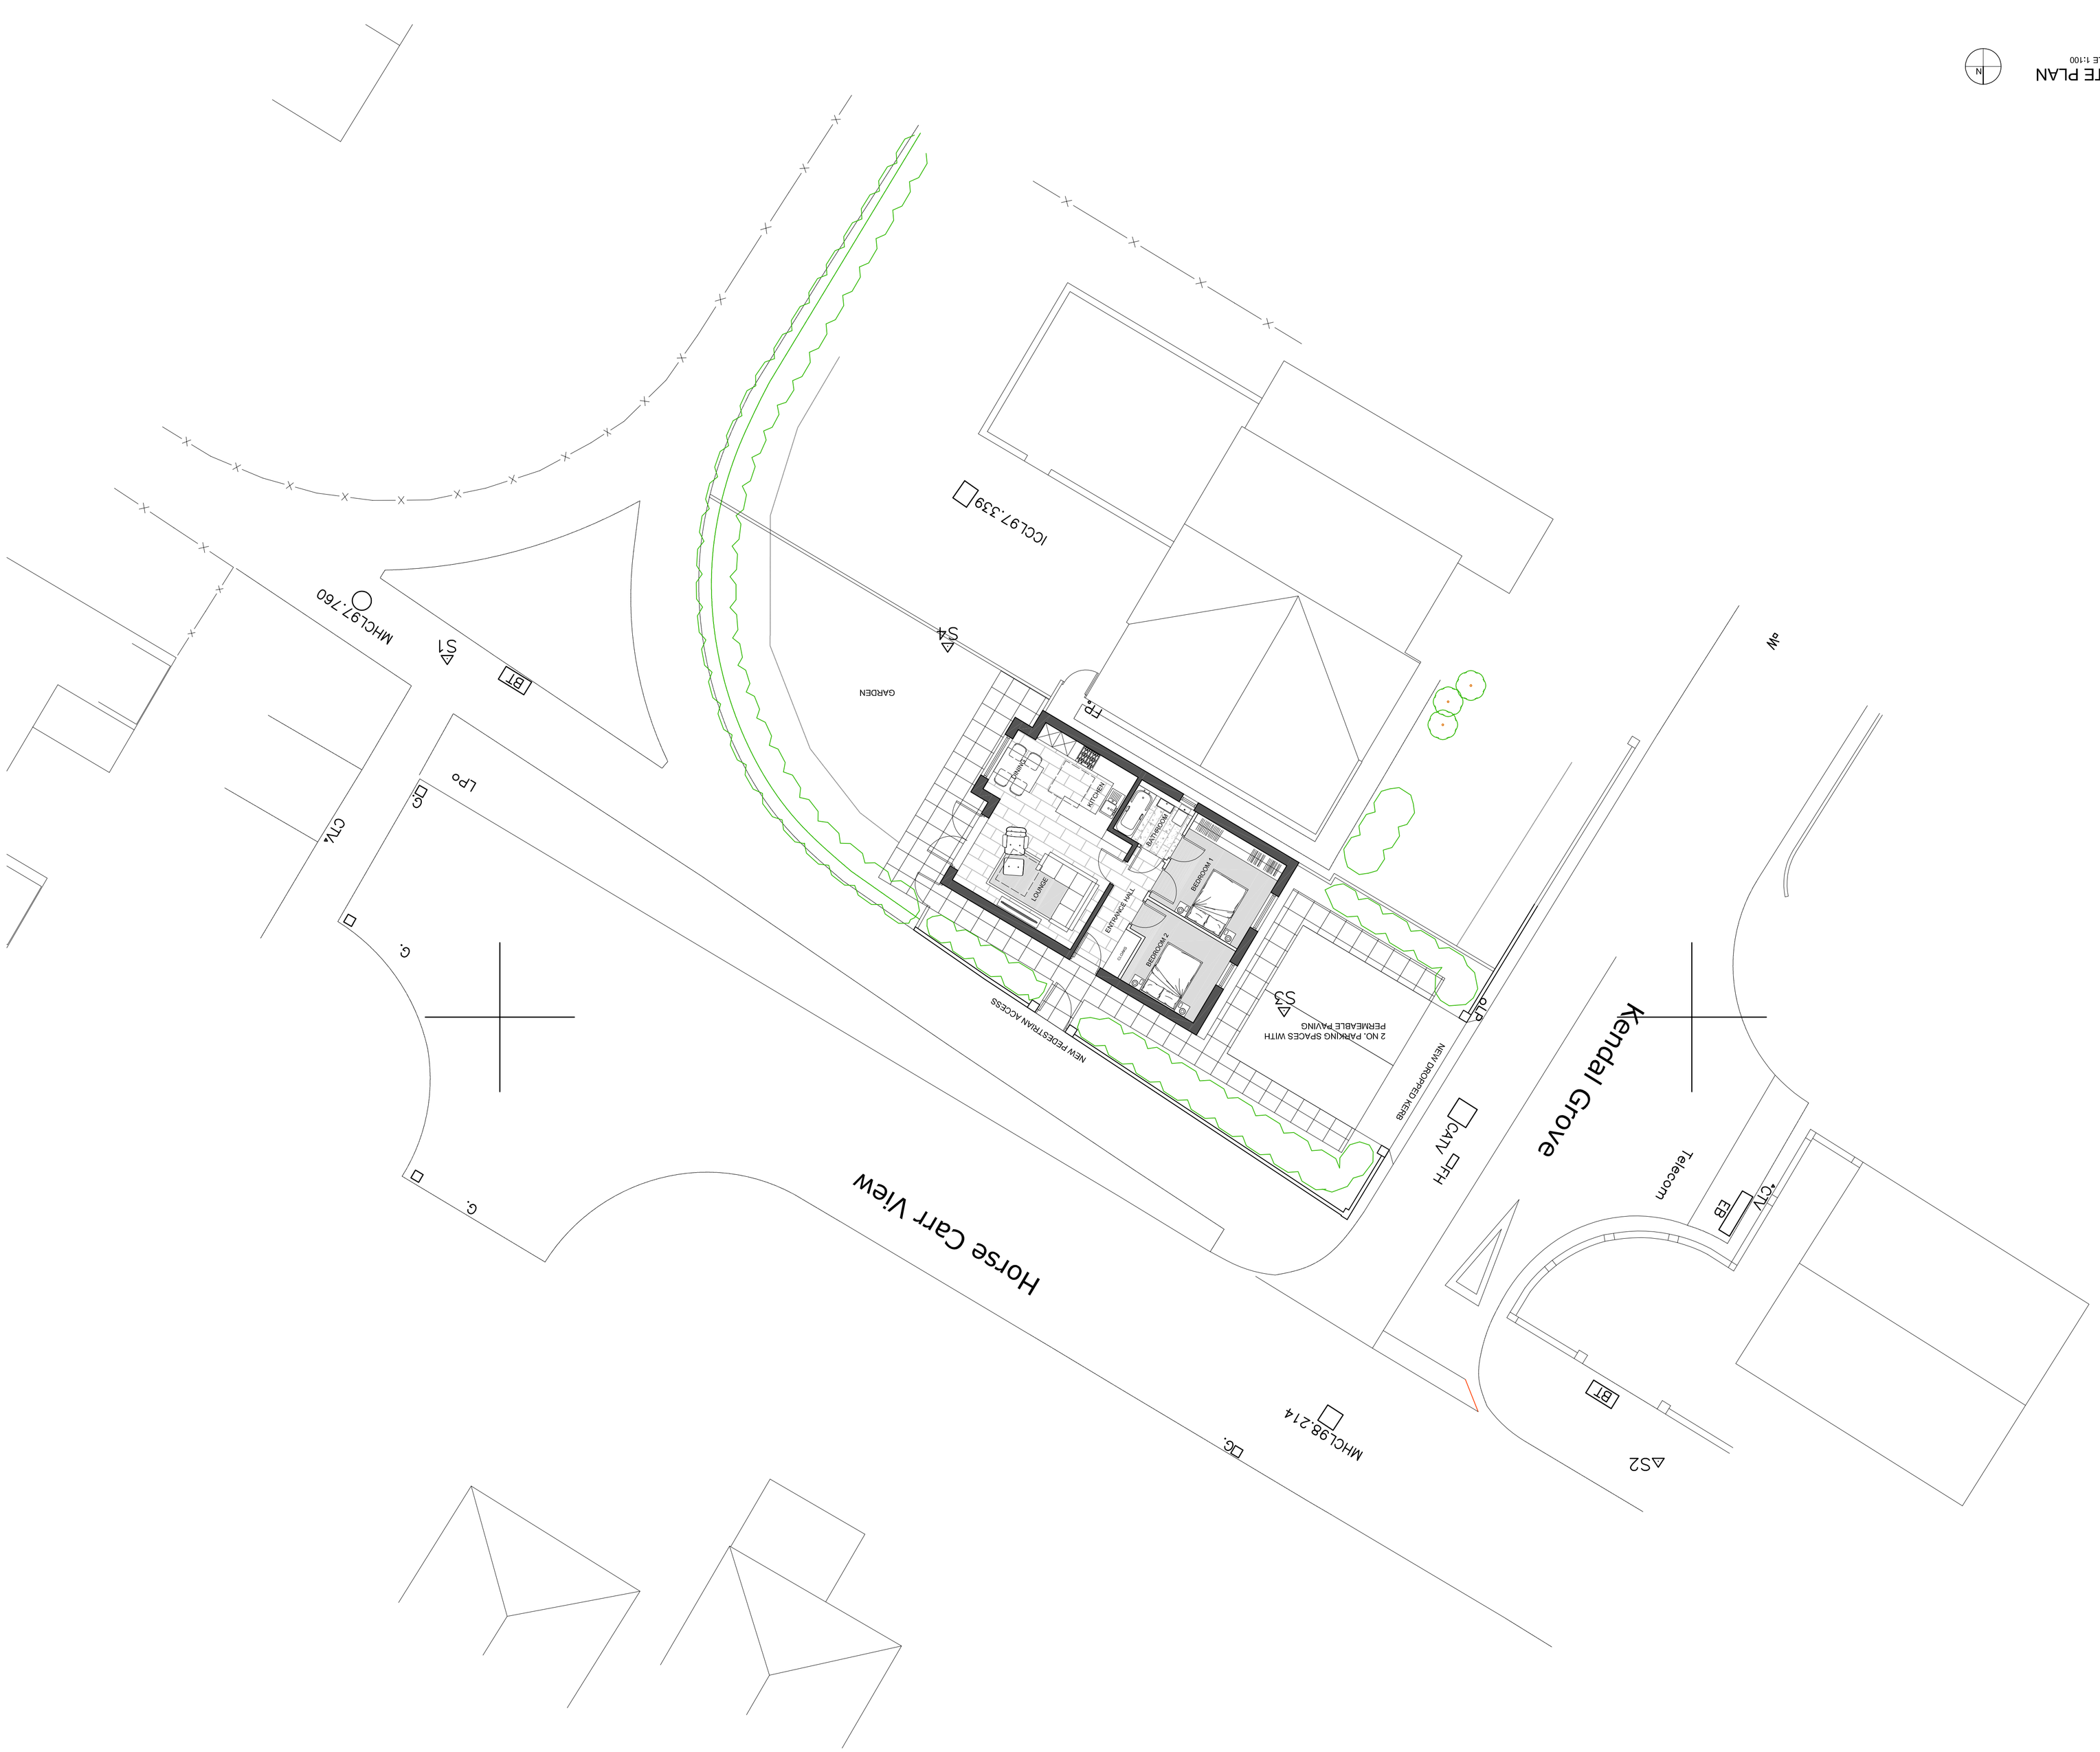

DRAWN	CHECKED	DATE	SCALE
AH	-	08-2017	A3 ISSUE: -
			A1 ISSUE: AS SHOWN

REVISION	DRAWING STATUS	DRAWING NUMBER
-	PLANNING	WB-KD-001

© COPYRIGHT EXISTS ON THE DESIGNS AND INFORMATION SHOWN ON THIS DRAWING
The Contractor must verify all dimensions on site before making shop drawings or commencing work of any kind. No dimensions to be scaled from this drawing. Architect to be notified of any discrepancies in dimensions immediately.

Client: Whitshaw Builders Ltd.
Job: Kendal Grove
Title: Proposed Site Plan

CODA Bespoke
Sheffield - Manchester
www.codastudios.co.uk
0114 2794931
hello@codastudios.co.uk

Revision D.99