



5 **Proposed View Down Market Street.**




6 **Proposed View Up Market Street.**

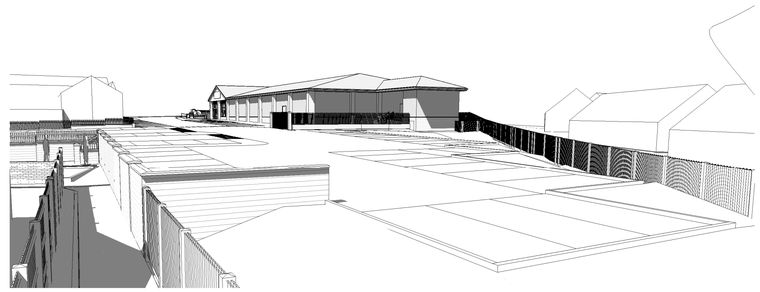


7 **Proposed View From Car Park**

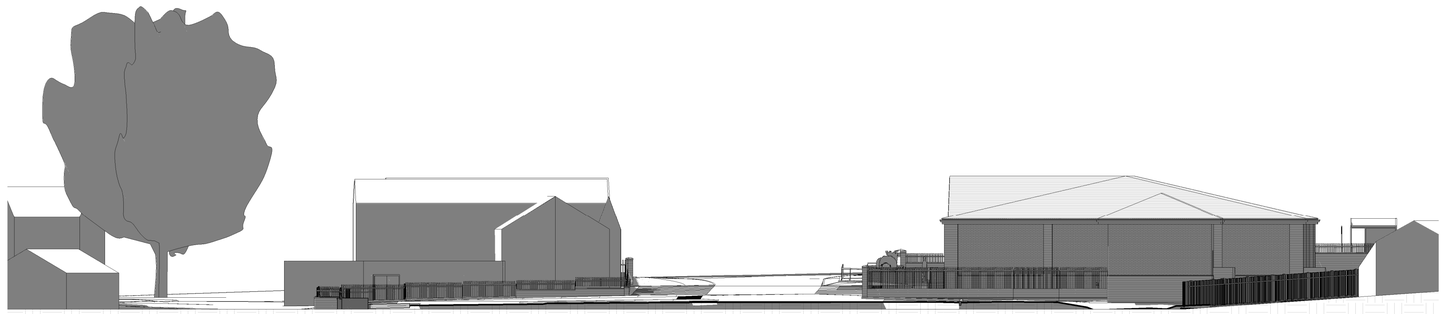

1 **North East Elevation As Proposed.**
1 : 200

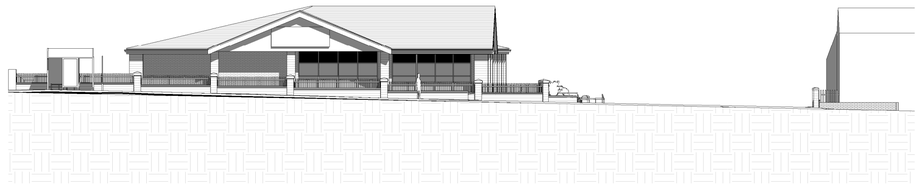

4 **West Elevation As Proposed.**
1 : 200

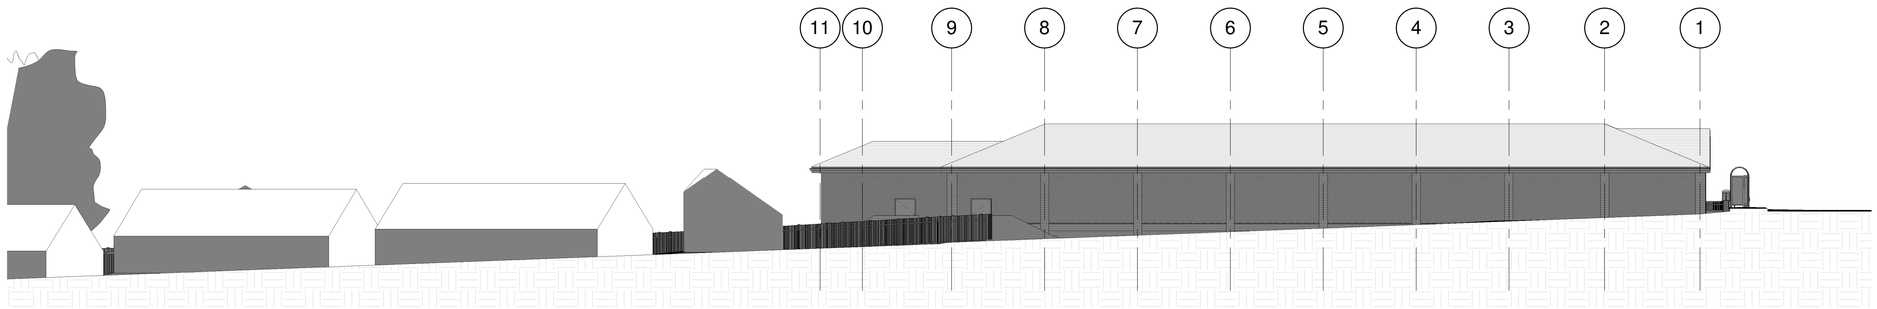

2 **North West Elevation As Proposed.**
1 : 200



3 **South East Elevation As Proposed.**
1 : 200

0 5 10 15 20
Meters 1:200

Rev	Date	Drawn	Description
A	24/04/15	SL	Amended carpark layout
B	26/05/15	SL	Amended Totem Signs
C	07/08/15	SL	Revised levels and consequential boundary treatment.
D	17/08/15	SL	Totem Signage Removed
E	02/09/15	SL	Revised boundary, and revised car park edge guarding.
F	02/10/15	SL	Revised car park levels and entrance.
G	16/12/15	SL	Shopfront and entrance re moddeled to Netto specification.
H	16/12/15	SL	Ridge height and main pitch reduced.

PLANNING

White Design

Client:
RESILIENTI

Project:
HOYLAND SITE B

Title:
Proposed Elevations

Scales:	Drawn:	Date:	Checked:
1 : 200	SL	16/12/2015 18:44:31	KU

Drawing no: 0010.13.02 125

Rev: H

The White House, 24a St Andrews Road, Sheffield, S11 9AL
T: 0114 226 0255 F: 0114 226 0256
E: office@whitedg.co.uk W: www.whitedg.co.uk