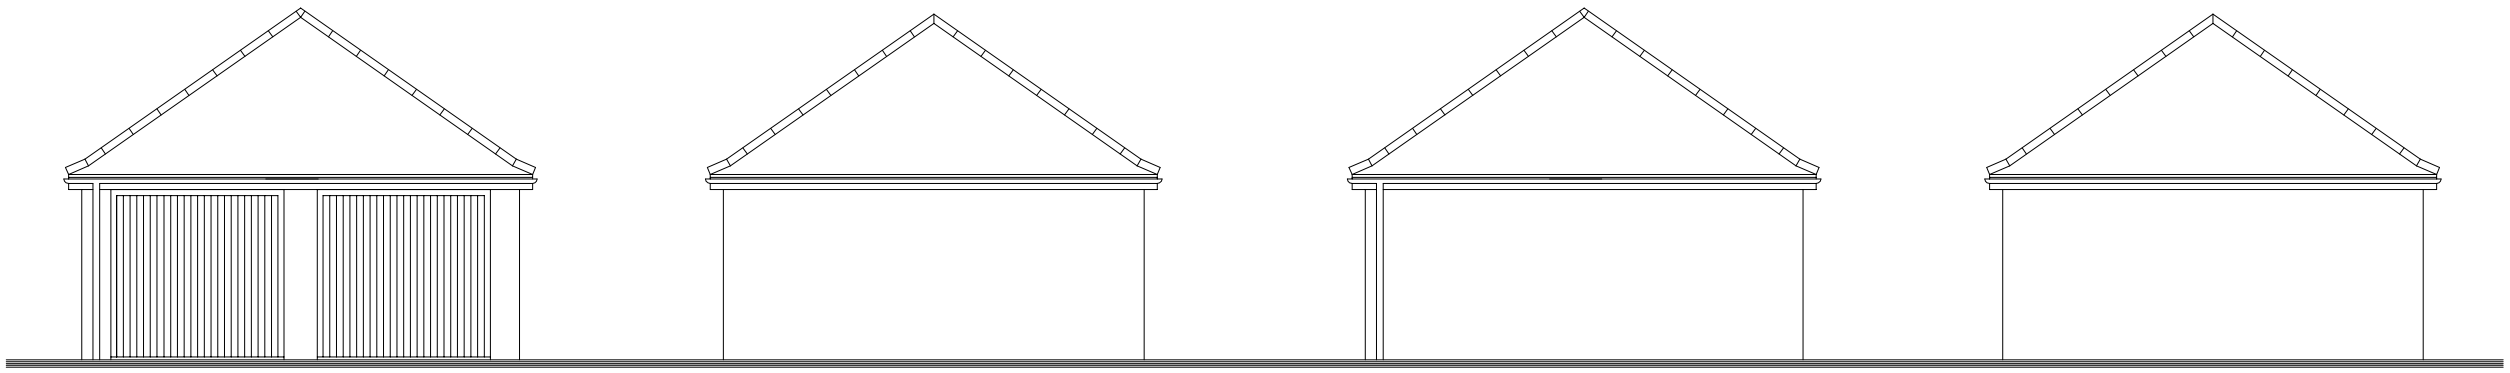

Front Elevation
1:100

Side Elevation

Rear Elevation

Side Elevation

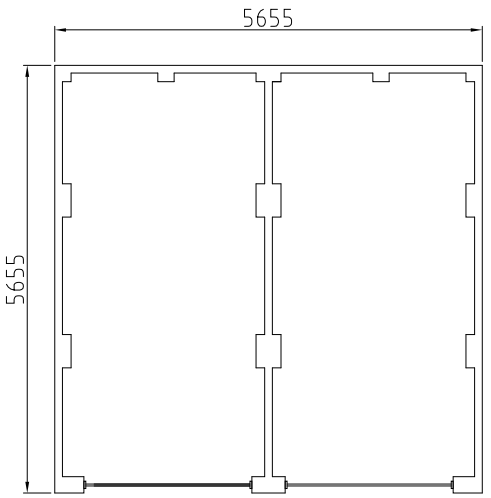

Floor Plan
1:100

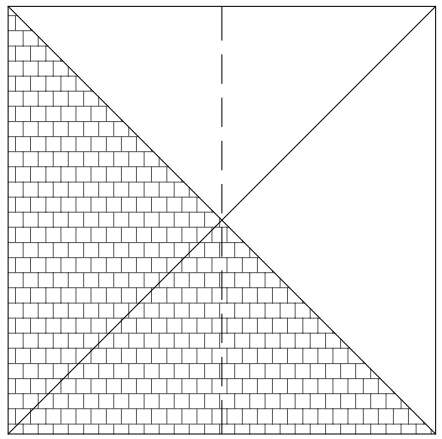

Roof Plan
1:100

PERSIMMON
Together, we make a home

Persimmon Homes West Yorkshire
Tel: 0113 2409726
Fax: 0113 2408967
3 Hepton Court,
York Road,
Leeds,
LS9 6PW

DOUBLE GARAGE
(PYRAMID ROOF)

Drawing Number	Scale
305-DGAR2-V	1:100
Drawn By CAH	JUNE 12