

PROPOSED REAR ELEVATION
SCALE 1:100

PROPOSED SIDE ELEVATION
SCALE 1:100

PROPOSED FRONT ELEVATION
SCALE 1:100




EXISTING REAR ELEVATION
SCALE 1:100




EXISTING SIDE ELEVATION
SCALE 1:100




EXISTING FRONT ELEVATION
SCALE 1:100

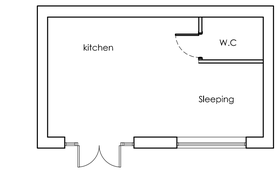


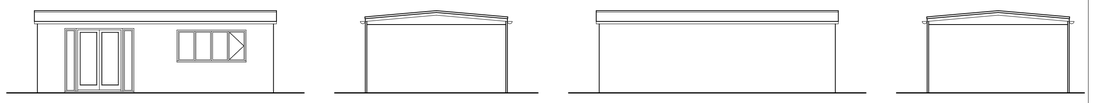


PROPOSED ANNEX
SCALE 1:100

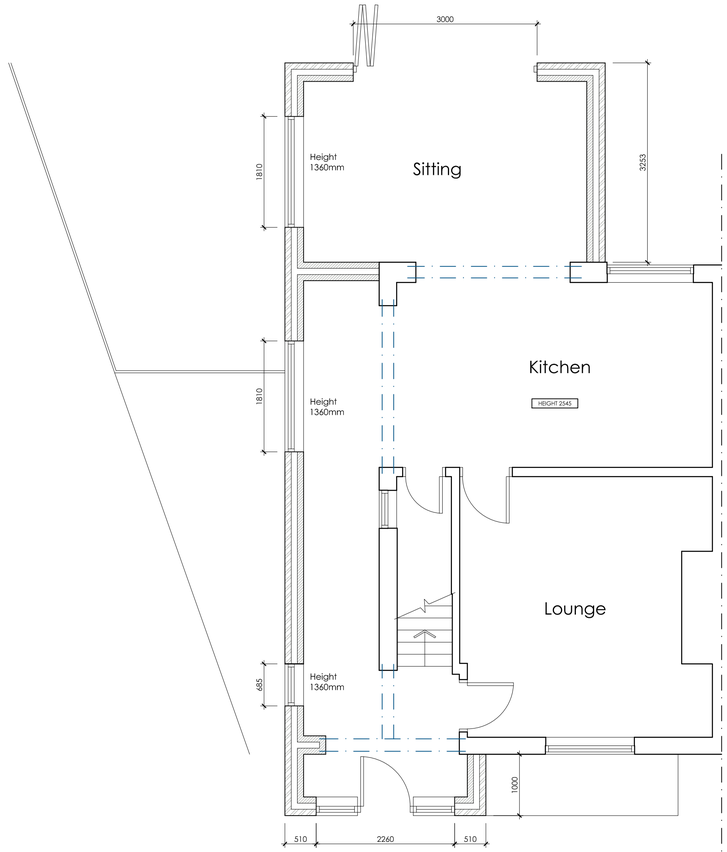


PROPOSED GROUND FLOOR PLAN
SCALE 1:50

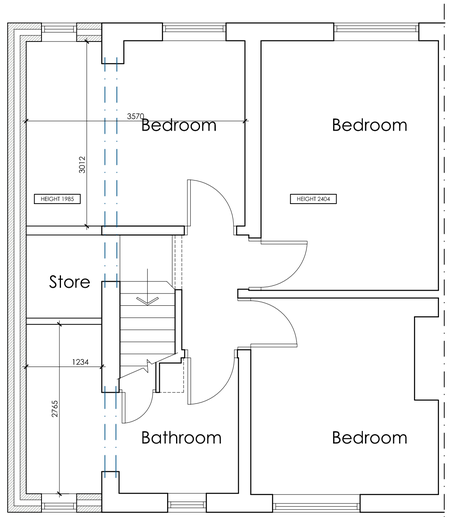

PROPOSED FIRST FLOOR PLAN
SCALE 1:50

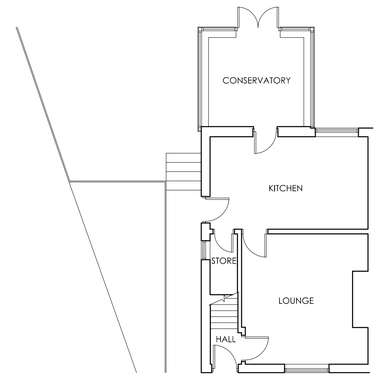

EXISTING GROUND FLOOR PLAN
SCALE 1:100

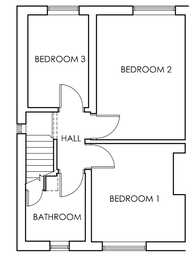

EXISTING FIRST FLOOR PLAN
SCALE 1:100



LOCATION PLAN
SCALE 1:1250



BLOCK PLAN
SCALE 1:500

White Agus PARTNERSHIP
OFFICE ONE,
34 VICTORIA ROAD,
BARNSLEY,
S70 2BU
Phone: 01226 208482
Email: info@whiteaguspartnership.co.uk
Web: www.whiteaguspartnership.co.uk

ARCHITECTURAL SERVICES

Project.	Client.
PROPOSED EXTENSION AT 1 THORNELY AVENUE, DODWORTH BARNSLEY, S75 3LD	MR W. WILSON
Drawing Title. PLANS AND ELEVATIONS	Date. MAY 2021 / Scale. 1:50 & 1:100 @ A1
	Ref. 21-032 / Dwg. No. 01 / Rev. A

Date	Suffix	Description	Date	Suffix	Description
24/06/2021	A	REVISED TO CLIENTS REQUIREMENTS			