
Revision	Date
-	-

PROPOSED

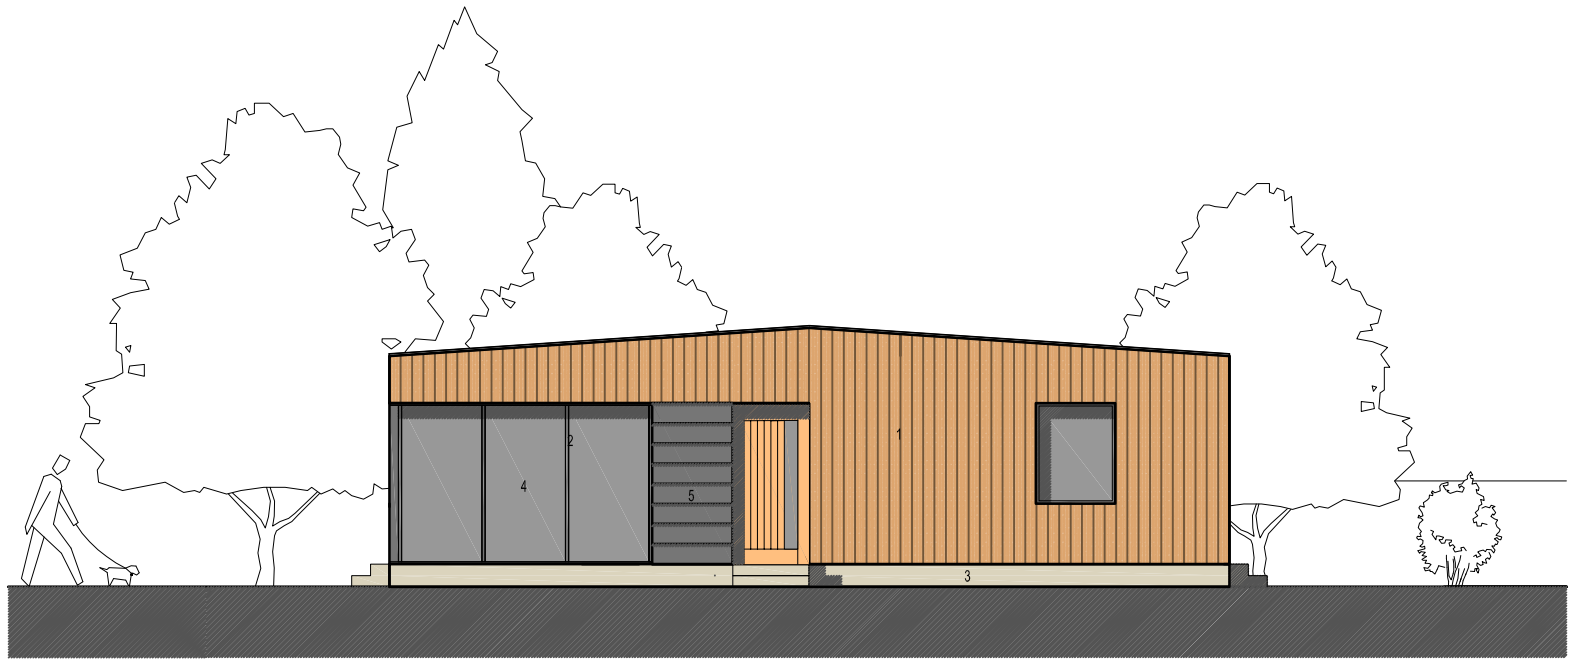

SOUTH-EAST ELEVATION
SCALE - 1:50


MATERIALS KEY

1. TIMBER CLADDING
2. ALUMINIUM WINDOW FRAMES
3. CONCRETE
4. GLAZING
5. ZINC CLADDING

SITE PLAN
SCALE - 1:500



LOCATION PLAN
SCALE - 1:1250

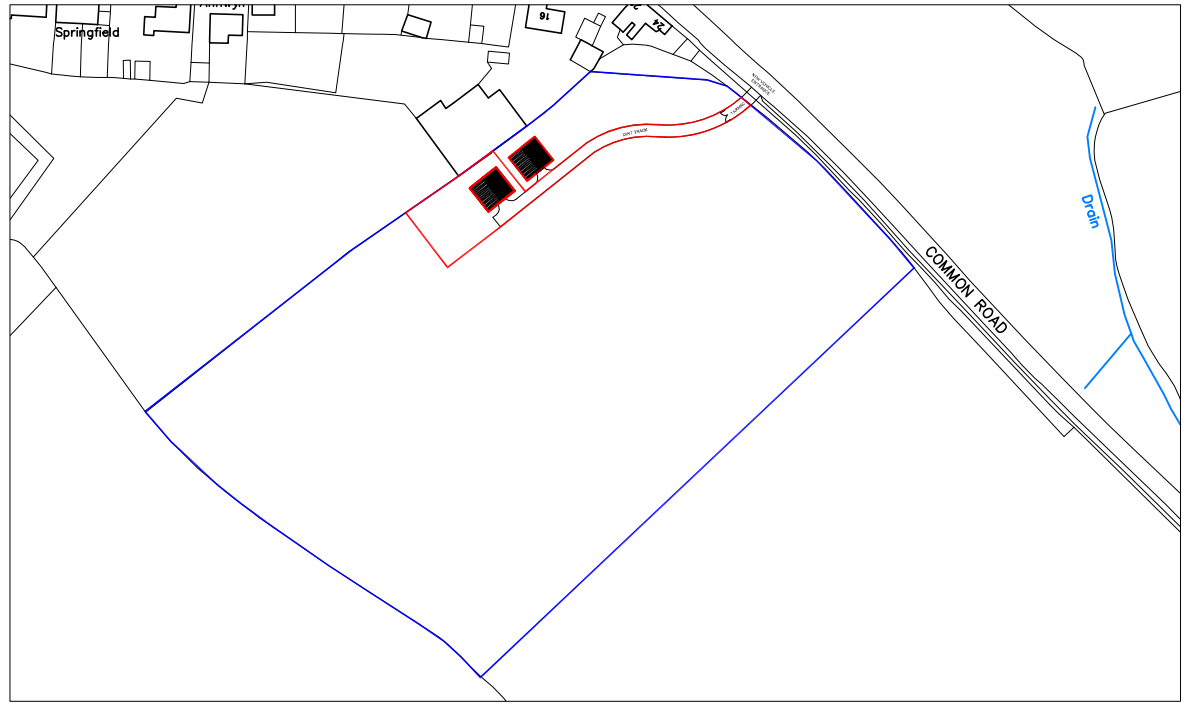

Coda Studios Ltd
70-71 Cornish Place, Cornish Street,
Sheffield, S6 3AF
tel: 0114 2796003
e:information@codastudios.co.uk

DAVID CONNOR	Client
BARN CONVERSION	Job
LOCATION/SITE PLAN & ELEVATION	Title

DRAWN	CHECKED	DATE	SCALE	
			A3 ISSUE:	A1 ISSUE:
KE	-	27-08-14	1:100	1:50
REVISION	DRAWING STATUS		DRAWING NUMBER	
-	-		2270-005	

© COPYRIGHT. EXISTS ON THE DESIGNS AND INFORMATION SHOWN ON THIS DRAWING
The Contractor must verify all dimensions on site before making shop drawings or commencing work of any kind. No dimensions to be scaled from this drawing. Architect to be notified of any discrepancies in dimensions immediately.