
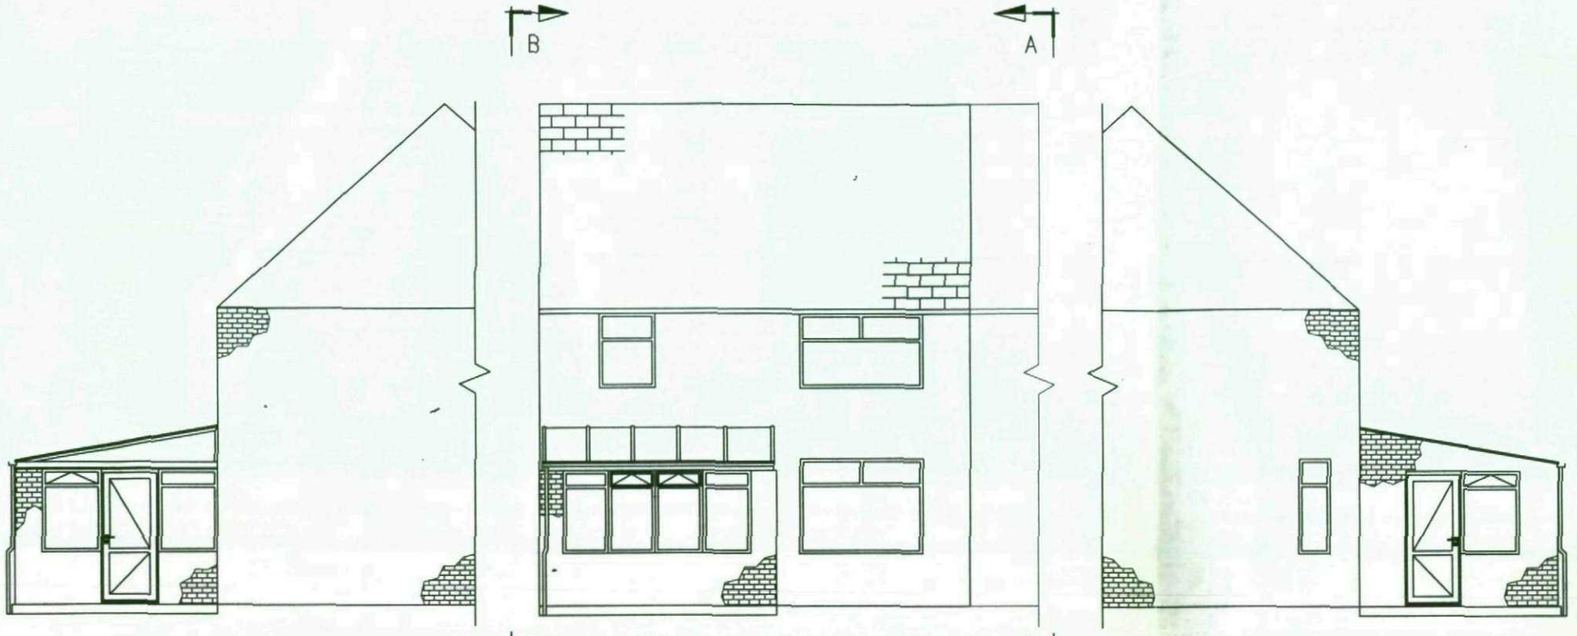


VIEW A–A
SCALE 1:100


FRONT ELEVATION
SCALE 1:100

VIEW B–B
SCALE 1:100

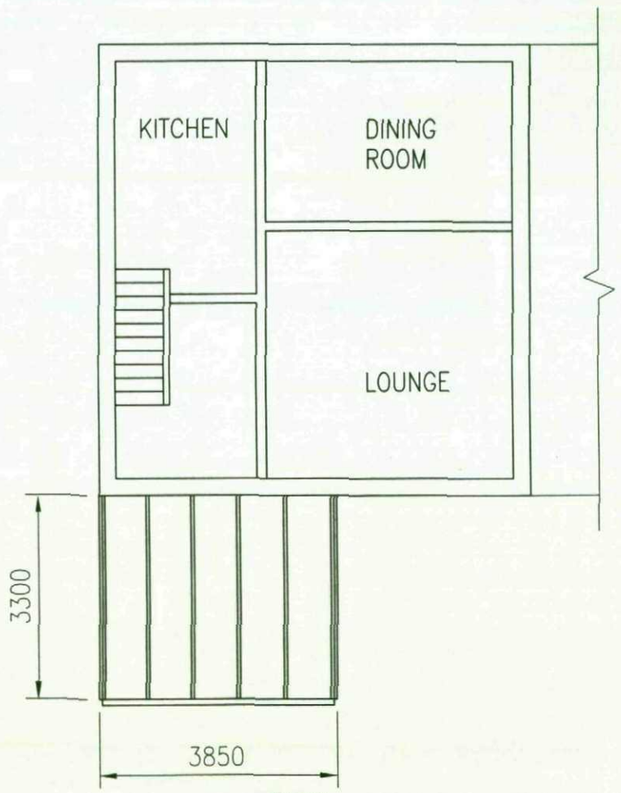


PLAN
SCALE 1:100

NOTES
BRICKWORK TO MATCH EXISTING.
RAIN WATER PIPE TO EXISTING RAIN WATER PIPE.
EDWARDIAN WHITE UPVC WINDOW FRAMES AND ROOF.
NO WORK TO PROJECT BEYOND THE BOUNDARY.
THIS DRAWING IS FOR PLANNING PERMISSION ONLY.
THE ADJACENT OWNER TO BE NOTIFIED UNDER THE PARTY WALL ACT.
DO NOT SCALE – ASK.

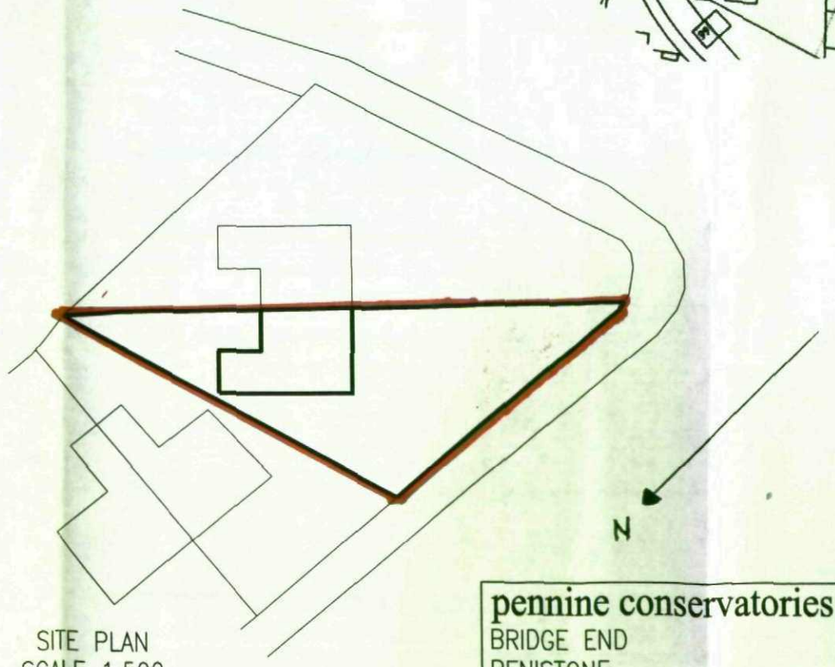

SITE PLAN
SCALE 1:500

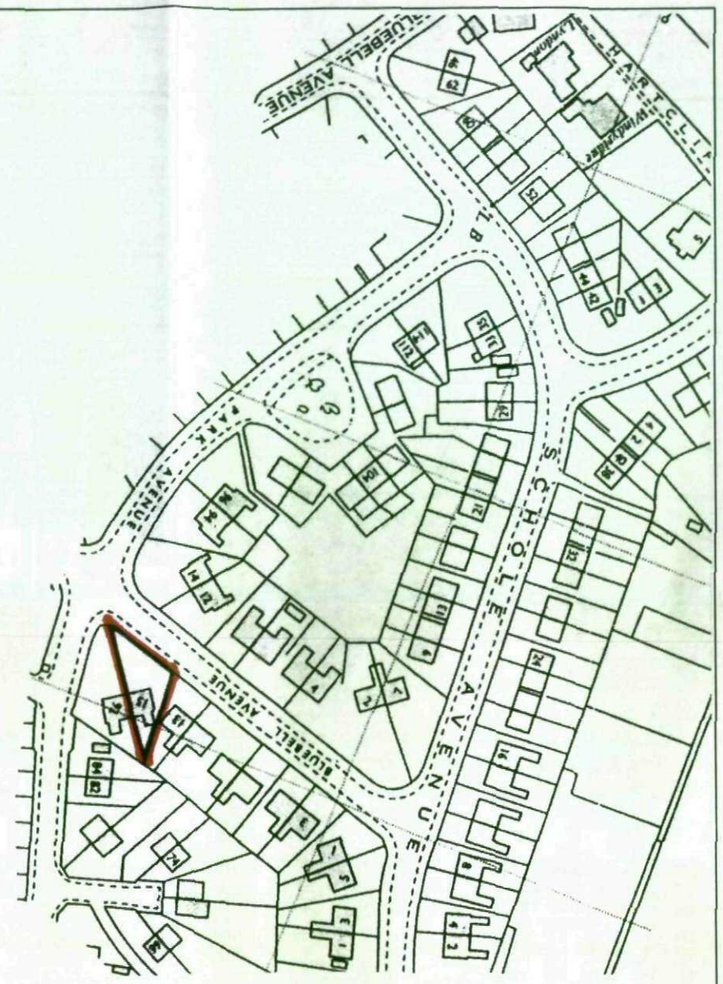

LOCATION PLAN
SCALE 1:1250

pennine conservatories BRIDGE END PENISTONE SHEFFIELD	PROPOSED PORCH/CONSERVATORY 15 BLUEBELL AVENUE PENISTONE SHEFFIELD