
Date:	Comments:	Dn:	Ch:	App:	Rev:
15/02/11	Total site area added	AF	xx		A
28/03/11	Boundary line amended, total area added	AF	BM		B
03/06/11	PLANNING Issue	BM	MP		C

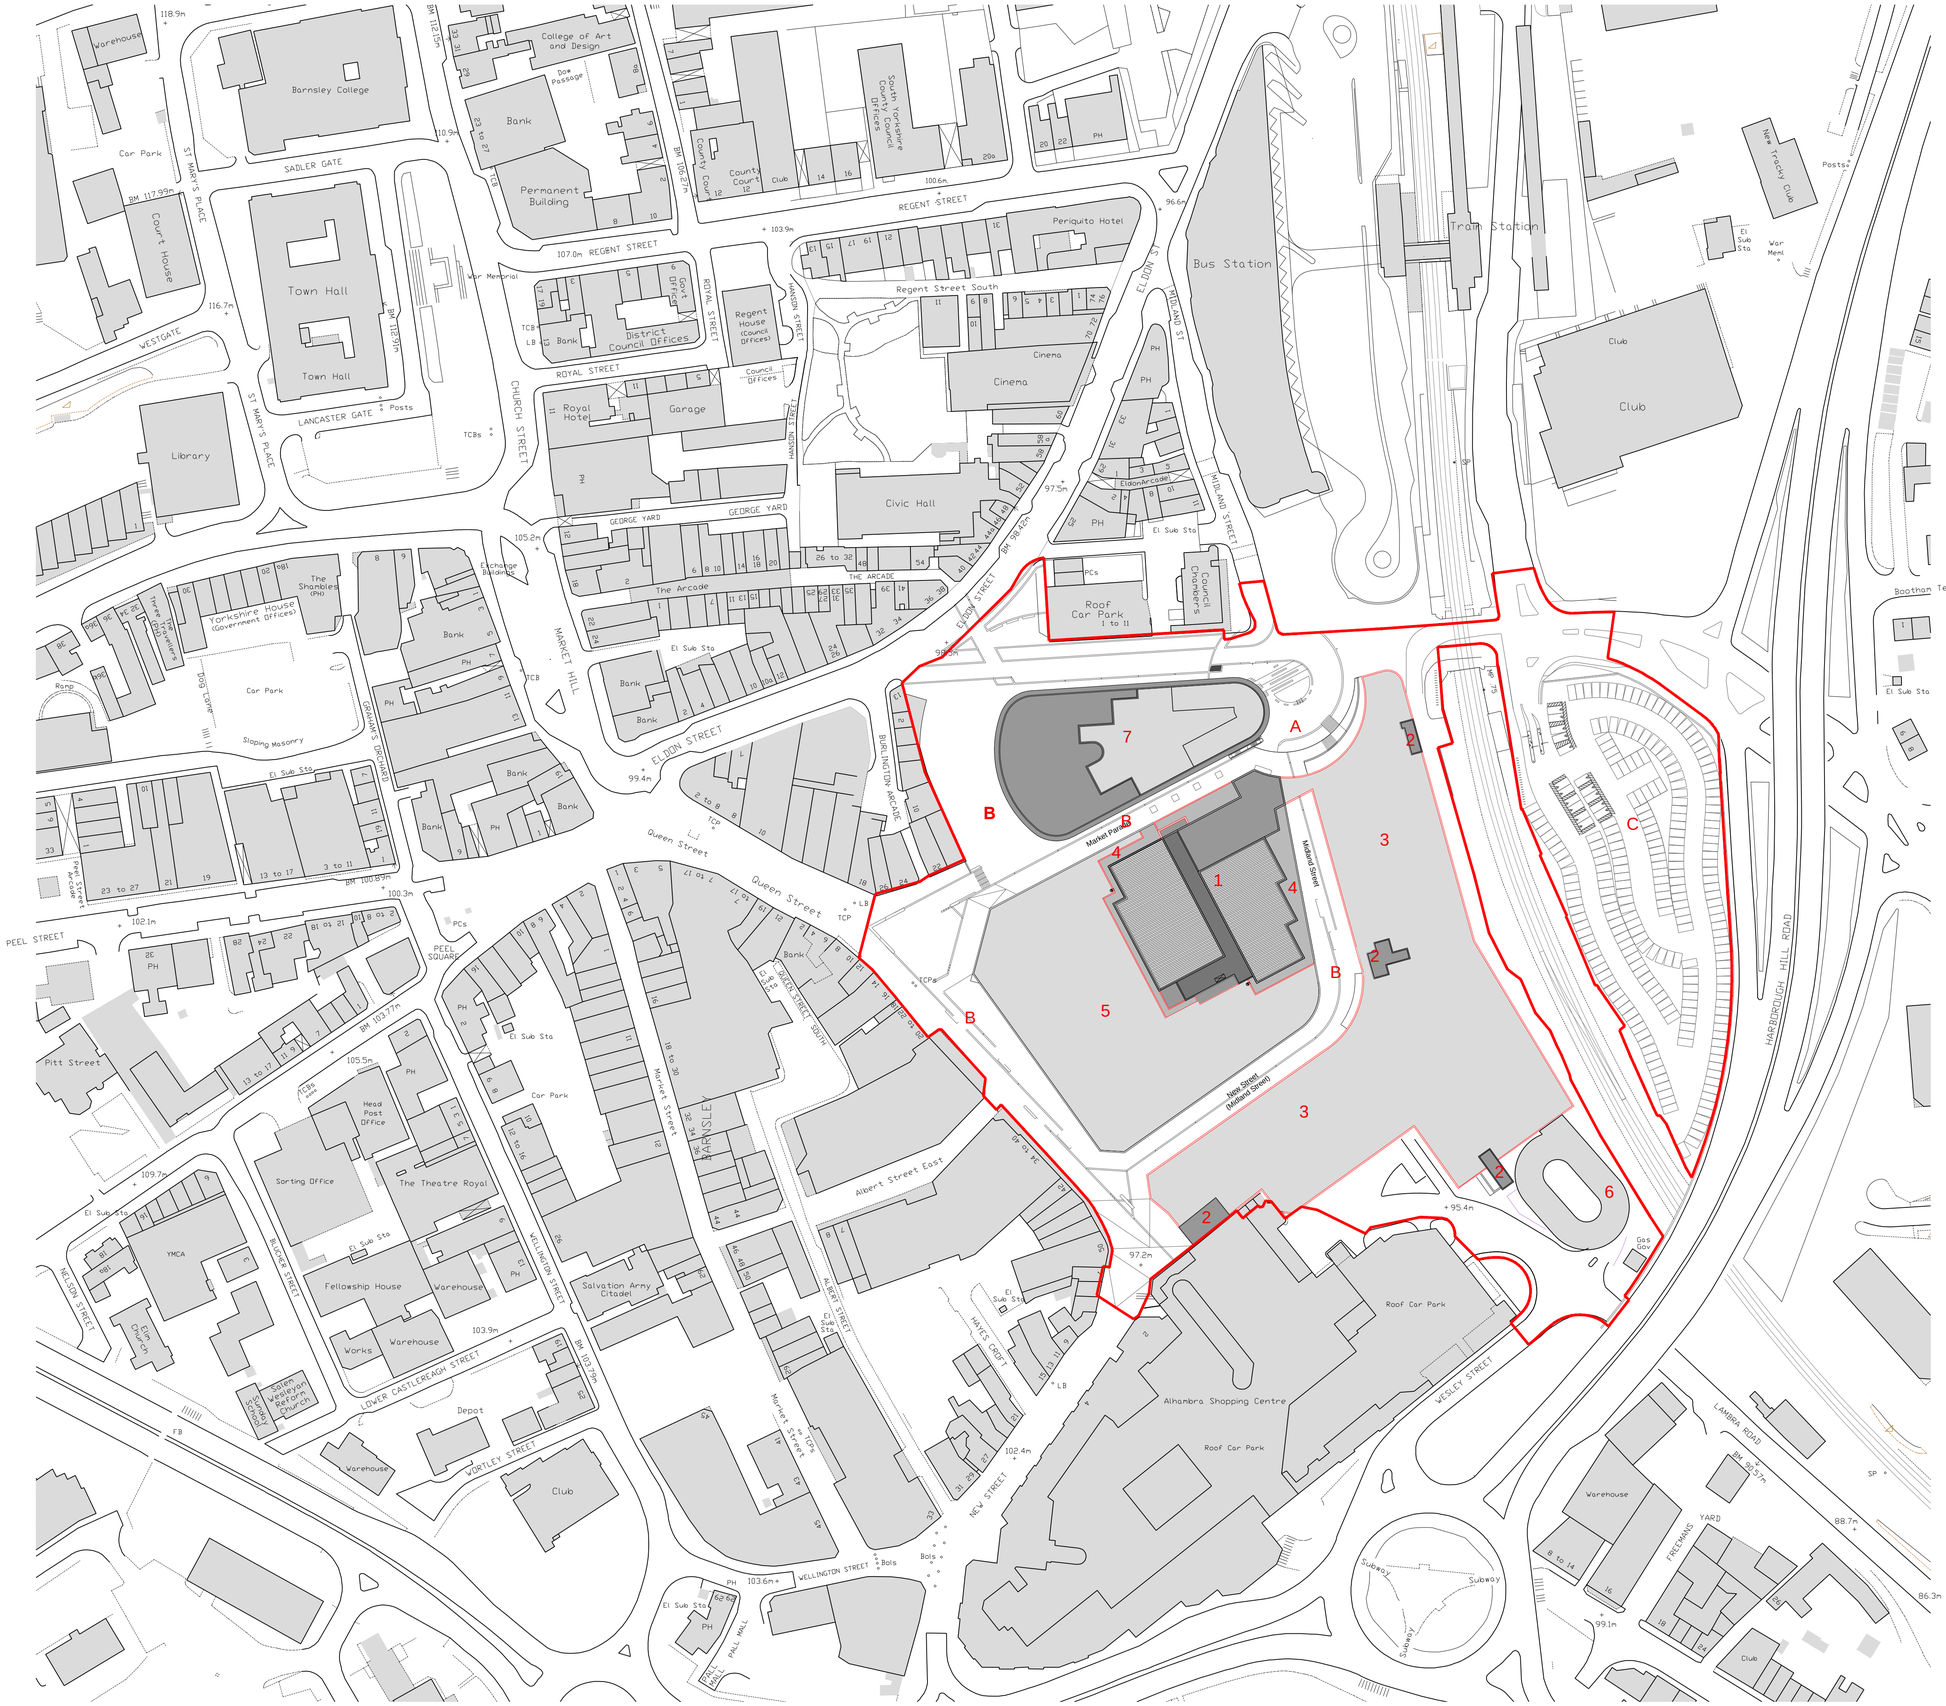

Building Heights Key:

Total Site Area: 4.65 hectares

Principal Buildings:

A. Lower Ground Floor (Interchange level): + 92.600 m AOD
B. Ground Floor (Cheapside level): + 97.000 m AOD
C. Surfaced Carpark (CEAG site): + 92.100 m AOD

Building :	+ AOD	/	Height above Cheapside ground Floor + 97.00
1.	+ 123.050 m	/	+ 26.050 m
2.	+ 117.800 m	/	+ 20.800 m
3.	+ 116.100 m	/	+ 19.100 m
4.	+ 113.850 m	/	+ 16.850m
5.	+ 111.800 m	/	+ 14.800 m
6.	+ 111.800 m	/	+ 14.800 m
7.	+ 110.400 m	/	+ 13.400 m

Notes:
Do not remove this panel from the drawing
No dimensions to be scaled from this drawing
Report all errors and omissions to the Architect
Dimensions to be checked on site before fabrication
Site plan based on original ordnance survey data

The 1249 Regeneration Partnership LLP

CZWG
17 Bowling Green Lane
London EC1R 0QB
Tel 020 7253 2523
Fax 020 7250 0594
www.czwg.com

HolderMathias
50 Conduit Street
London W1S 2YT
Tel 020 7287 0735
Fax 020 7287 1175
www.holdermathias.com

Barnsley Markets
Barnsley Town Centre
The 1249 Regeneration Partnership LLP

Title:	Job No:
Proposed Site Assessment Plan	1451 / 3158
DWG No:	Rev:
SK 700	C

Date:	Drawn:	Check:	Status:	Scale:
09/02/2011	AF	MP	Planning	1/1000 @ A1