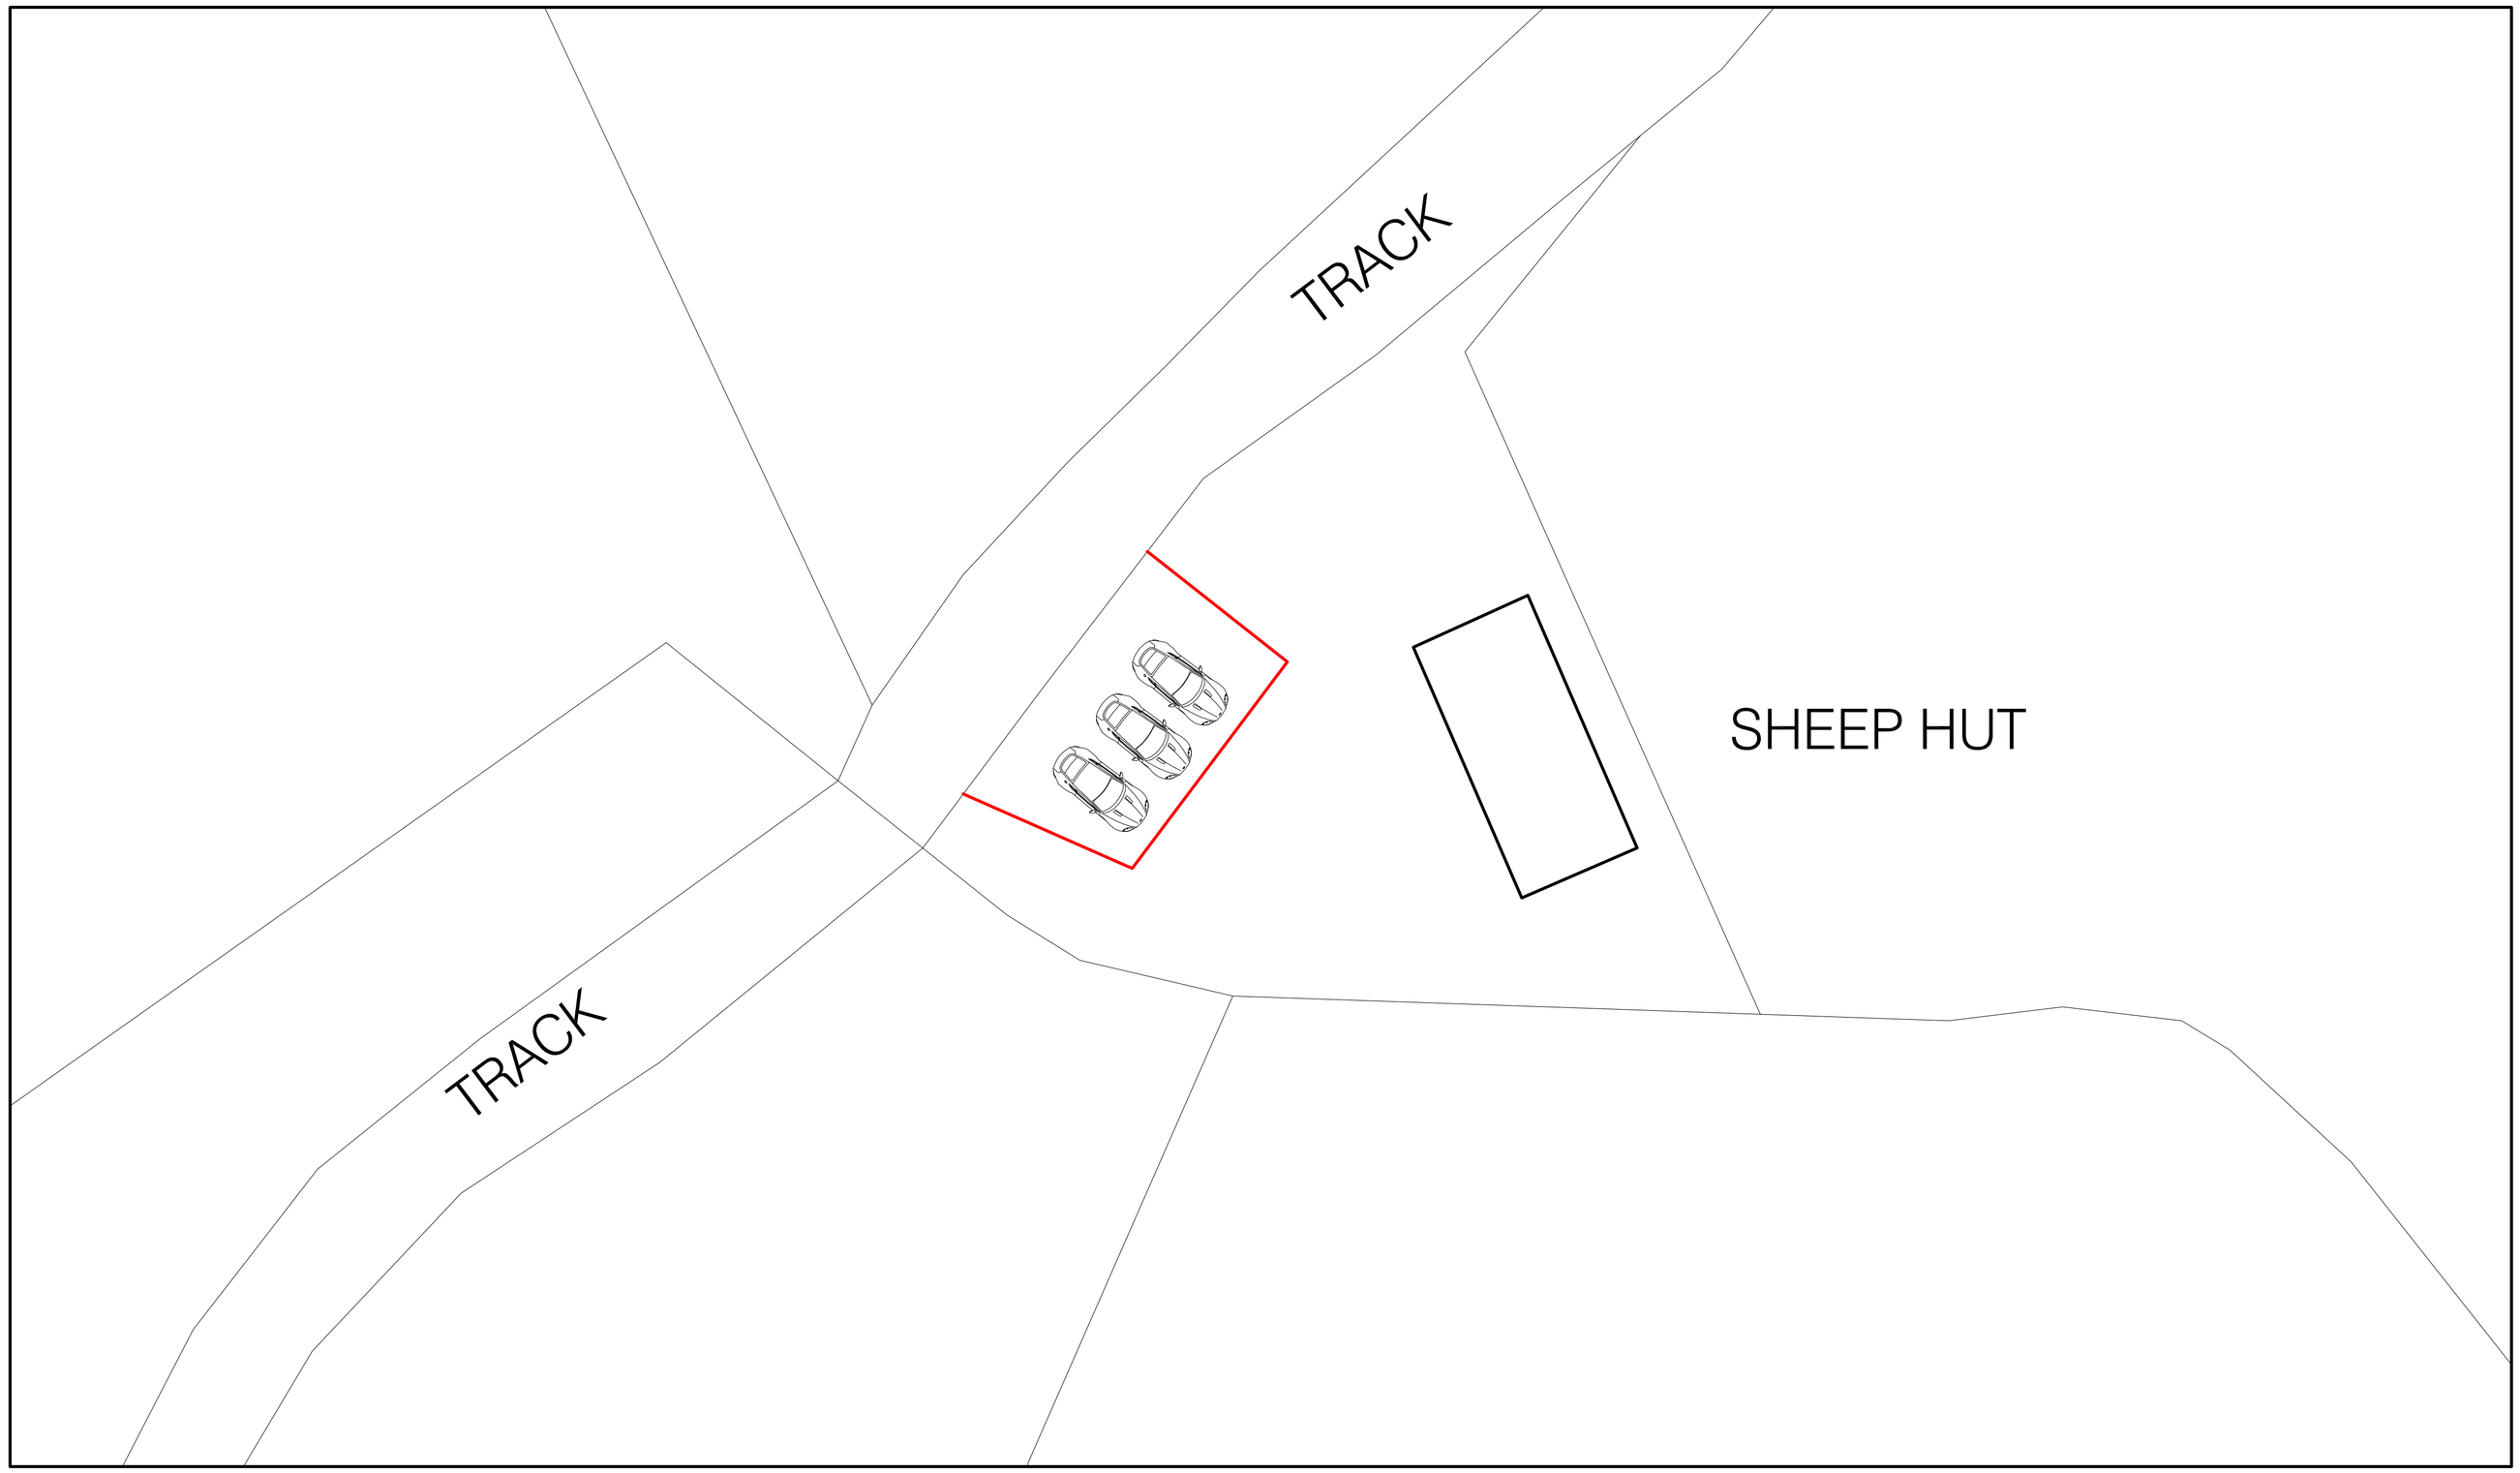


CAR PARKING WITHIN SITE 1:500

Do not scale from this drawing. Architectural Drawings Ltd to be notified of any discrepancies in figures dimensions and between site conditions and drawings.

© This drawing and the works depicted within are the copyright of Archtectural Drawings Ltd and for use on this site only. Written permission should be obtained from Architectural Drawings Ltd before reproduction in whole or part.

Before commencement of the works the contractor must check and verify all buildings and site dimensions and levels, all relavent sewer outfalls, invert levels and connection points.

This drawing must be read in conjunction with and checked against all structural, specialist and detail , layout and engineering drawings.

Discrepancies must be reported to Architectural Drawings Ltd.

The contractor must satisfy himself with the adequacy of the site investigation information aned should ensure that adequate foundations appropriate to the ground conditions are used for any part of the works.

This drawing should not be relied upon to give information on ground conditions and foundations.

The Contractor is to carry out the work in compliance with the Building Regulations, relevant current British Standards

revisions

architecturaldrawingsLtd
DESIGN | DEVELOPMENT | BUILDING

44 Park Road, Barnsley, S70 1YE
Tel: 01226 240351
info@architecturaldrawingsltd.co.uk
www.architecturaldrawingsltd.co.uk

REVISIONS

No.	Date

CLIENT

TUE FARMING

TITLE

PROPOSED SHEEP BARN CAR PARKING ARRANGEMENT

DRAWING STATUS

SITE PLAN

SCALE	DATE	JOB NO.	DRAWING NUMBER	REV
1:500 @ A1	FEBRUARY 2015	674	02	-