
HEALTH CARE DESIGN

Health Care Design Ltd
33 Low Road
Keswick Village
Norwich
NR4 6TZ

01603 455200
Fax 01603 454343
e-mail hcd@btconnect


1:100 Scale

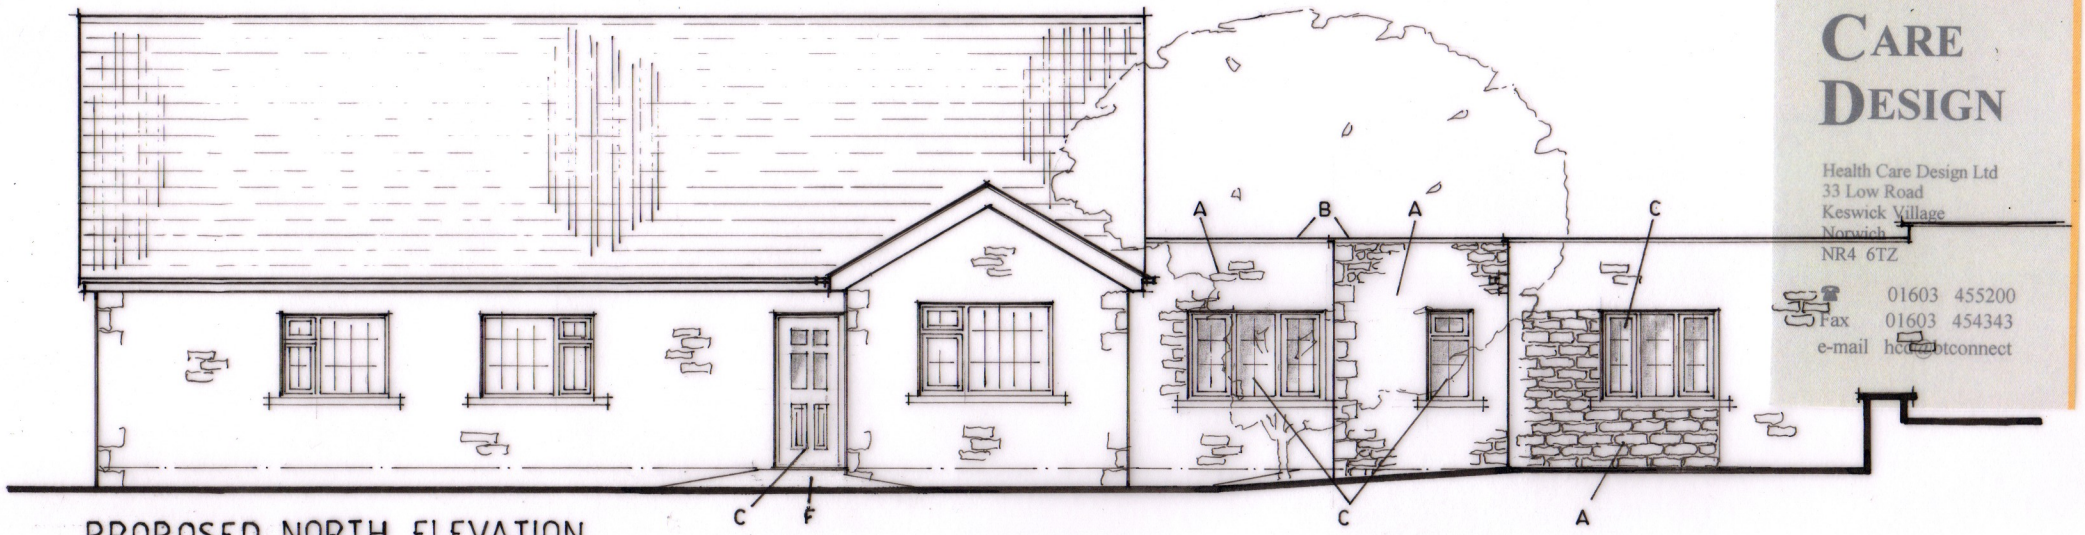

PROPOSED NORTH ELEVATION

LEGEND

A COURSED STONEWORK
B STONE COPINGS TO PARAPETS
C WHITE P.V.C. FRAMES
D TIMBER BALUSTRADING
E CLEAR LAMINATED GLASS
F EXTERNAL LEVELS RAISED

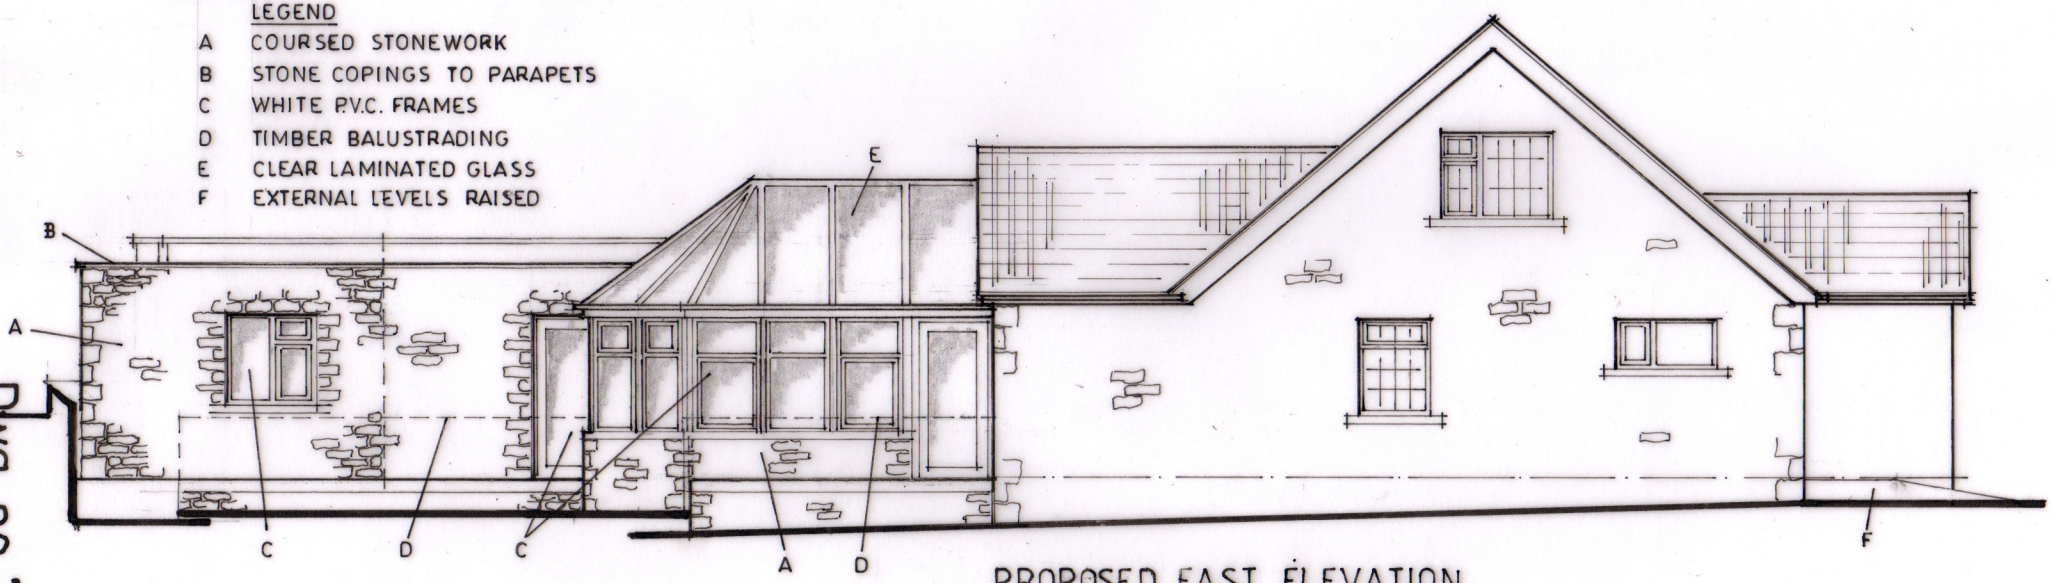

PROPOSED EAST ELEVATION

Dwg no. 732/27

139, Churchfield Lane, Kexborough

Proposed Elevations