
Important notice: Do not scale off this drawing. Critical dimensions should be checked on site prior to works commencing. Dimensional conflicts should be brought to Draw It's attention as soon as they become apparent. Failure to do so could render the contractor liable for subsequent losses.
Copyright in this drawing and any work executed from this drawing remains the property of Draw It.

15 Medway Close
Barugh Green
Barnsley
S75 1NY
07762656187
steven@drawit.biz
www.drawit.biz

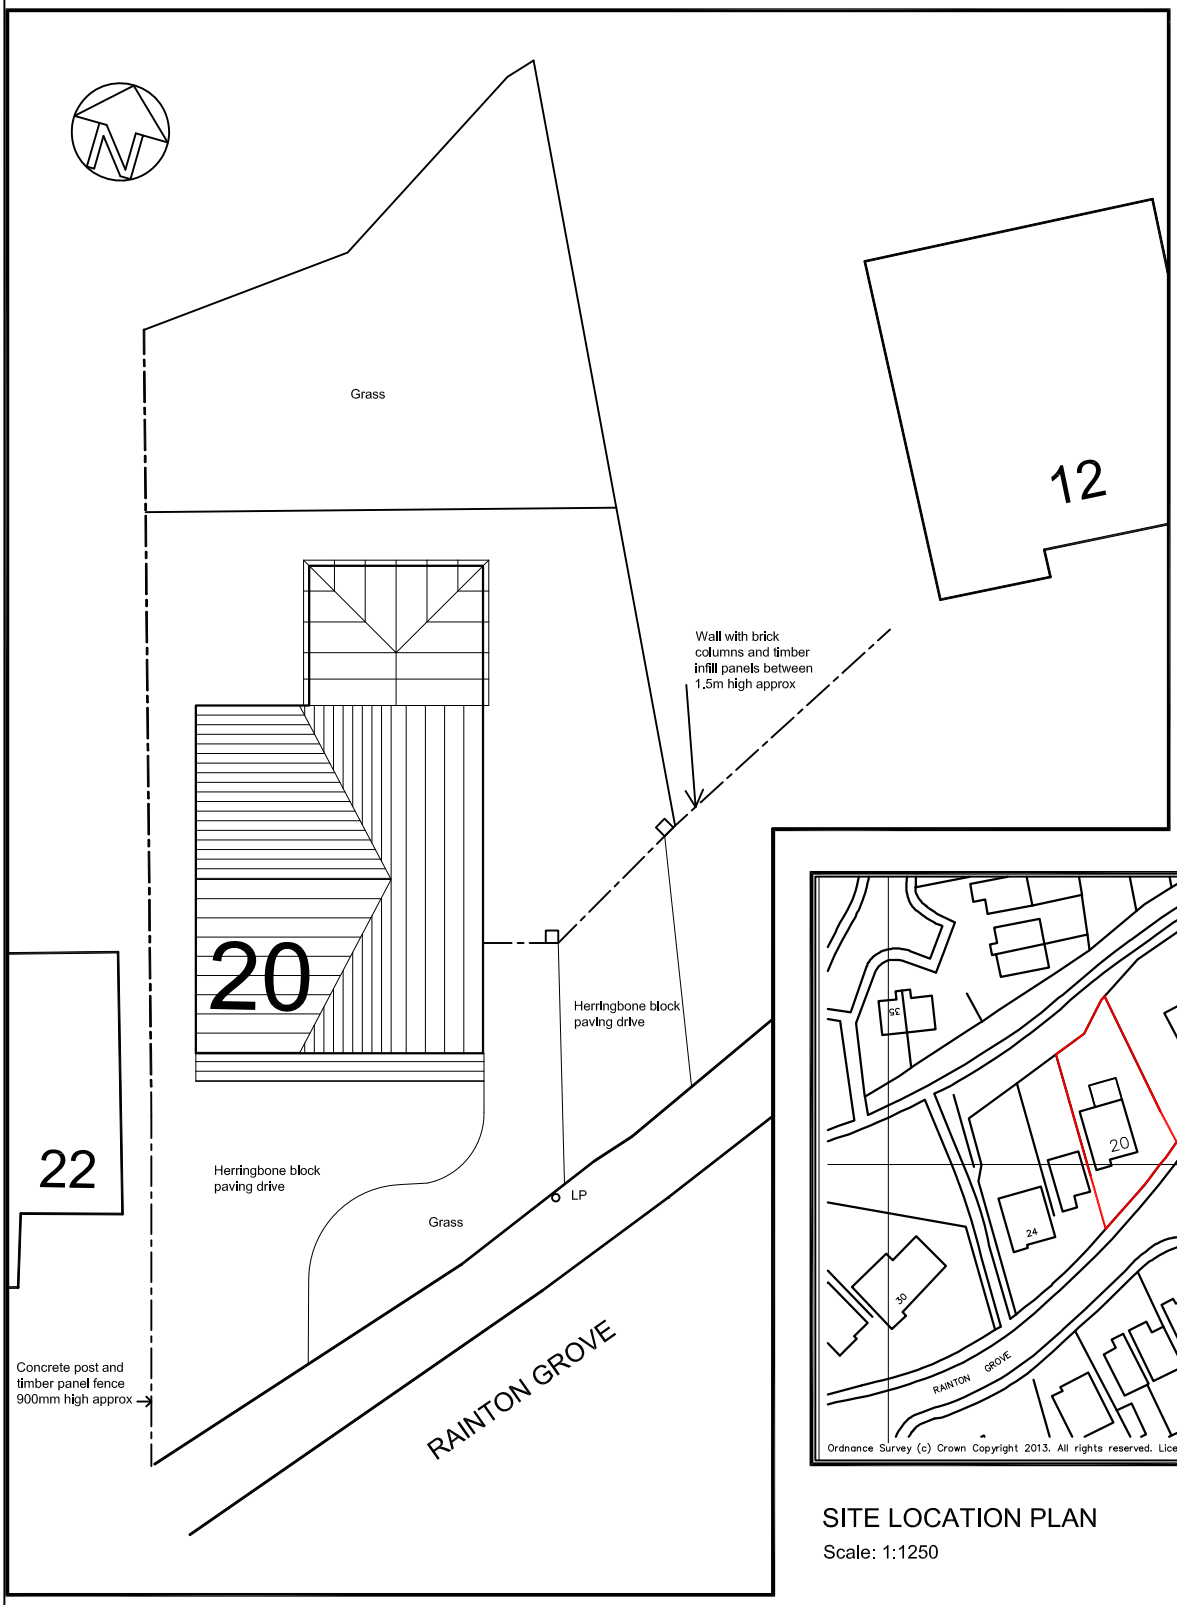

SITE PLAN
Scale: 1:200

SITE LOCATION PLAN
Scale: 1:1250

Rev:	Date:	Description:	By:

PLANNING

PROPOSED

CLIENT: Mr.G. Thompson	PROJECT: Proposed first floor extension and roof improvements to previous extension	Drawn by: SH / Scale: As Shown / Date: 11/02/2013
DWG OF: Site Location Plan	SITE ADDRESS: 20 Rainton Grove, Redbrook Barnsley, S75 2QZ	Dwg No: 1306_101 rev

A4 Sheet

© Copyright Draw it 2013