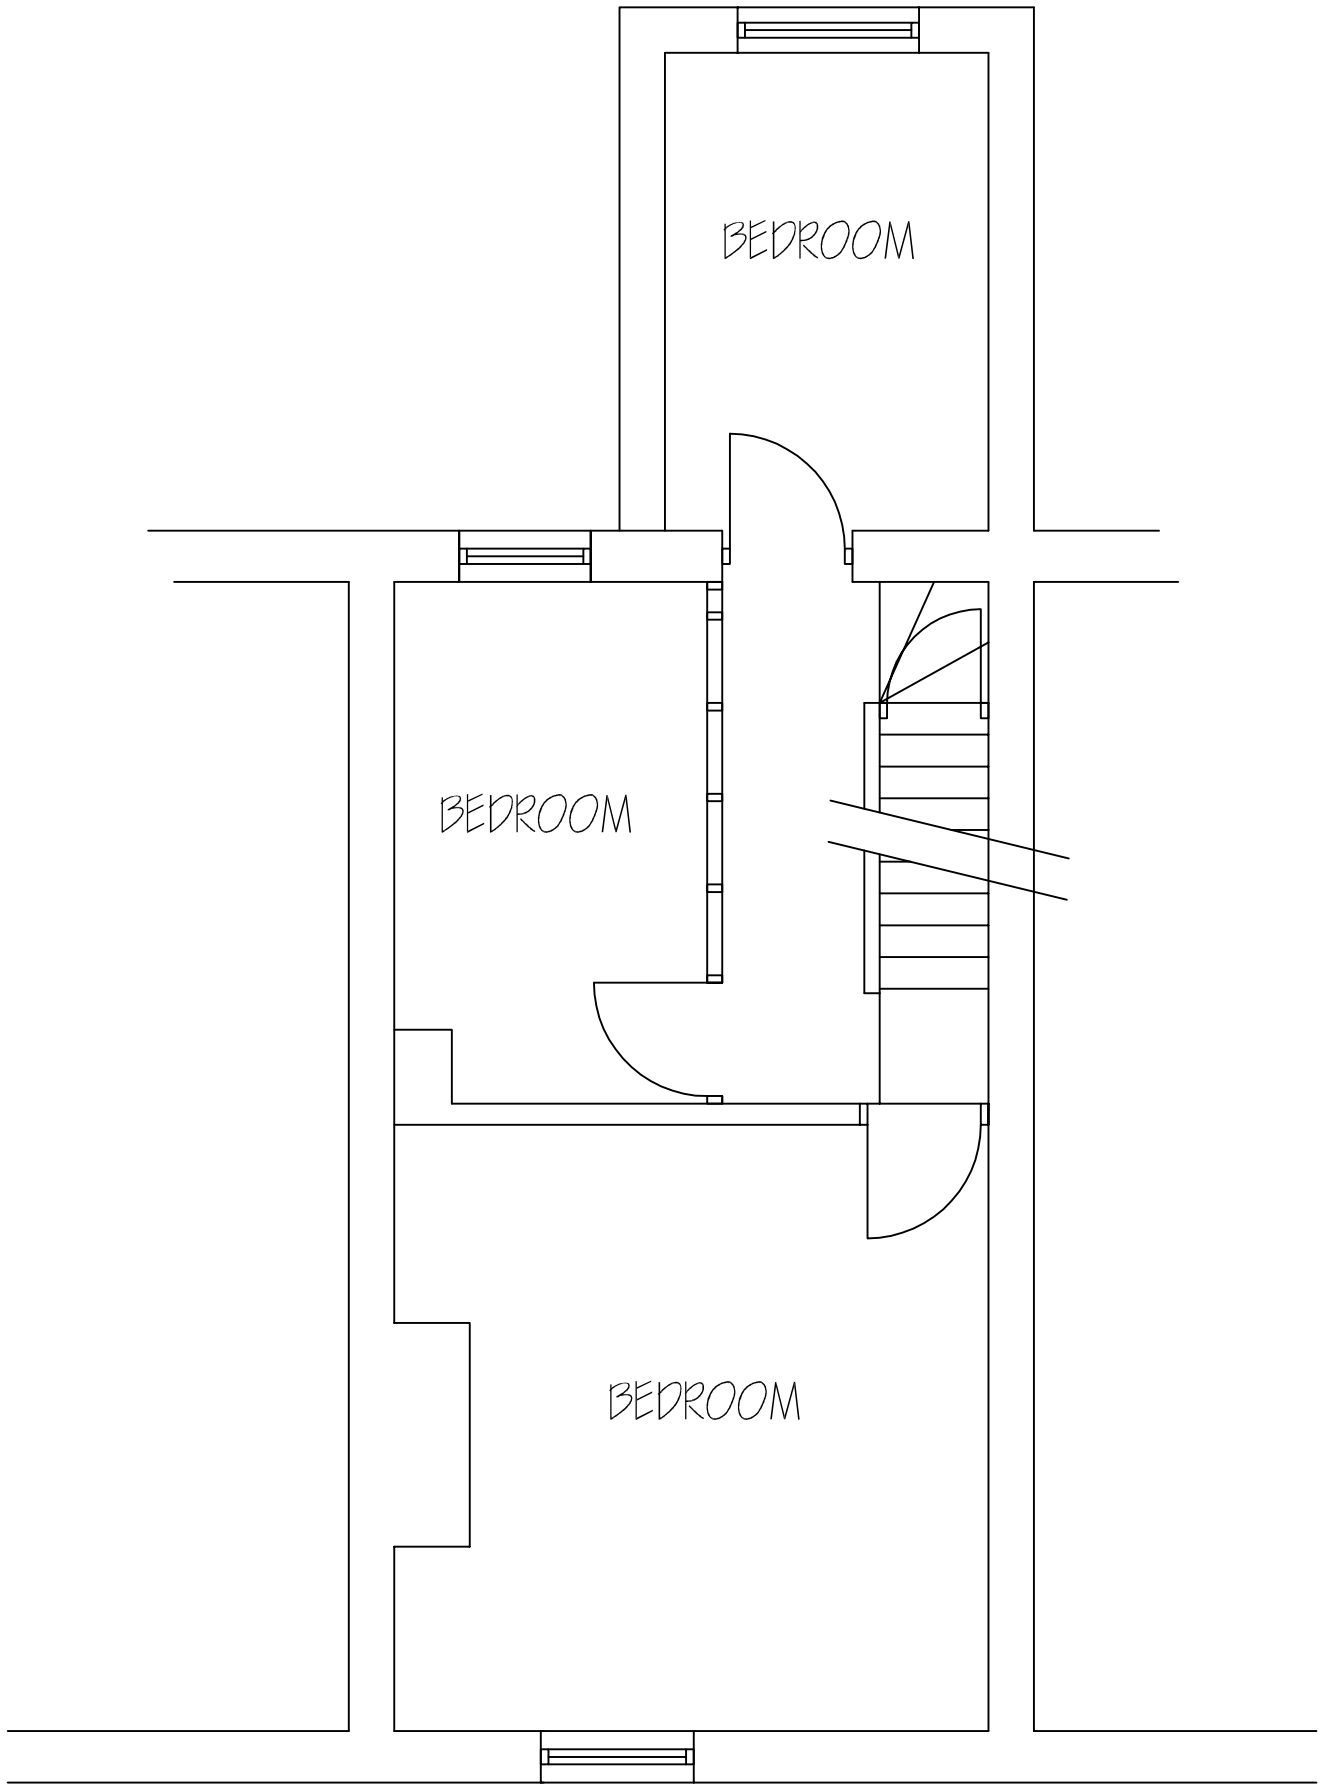


EXISTING FIRST
FLOOR PLAN 1:50

Revisions	A. A----	00–00–

This drawing is for planning permission only and is not a construction drawing.

Drawing Title	EXISTING–PLAN		
Job No. - Dwg No.	HDGM/2013/3	.	——
Client:	HANNAH DIXON AND GARETH MORGAN 10 STANLEY STREET BARNSLEY S70 6BY		
Scale.	1:50		