


SECTION A


LANDSCAPE DETAILS

BOUNDARY TREATMENT :
A–B : TAKE DOWN EXISTING CONC PANEL FENCE & BUILD 1·8m HIGH FACING BANK BOUNDARY WALL
A– F : NEW 1·8m HIGH FACING BANK SCREEN WALL.
A–B–C–D : EXISTING CONCRETE PANEL FENCE TO REMAIN.
FRONT BOUNDARY WALLS TO PLOTS 900mm HIGH FACING BANK.
REAR GARDEN BOUNDARY 1·8m HIGH VERTICAL BOARDED DARK STAINED SW FENCING.
PAVED SURFACES :
EXISTING ENTRANCE TO REMAIN TARMAC.
INTERNAL SITE ACCESS DRIVE TO HAVE TARMAC FINISH WITH 600 mm BLOCK PAVED MARGIN
INDIVIDUAL DRIVEWAYS BLOCK PAVED.
PATHS AND PATIO'S IN PLAIN NATURAL CONCRETE PAVINGS.

TREE PLANTING :
ALL TREES HEAVY STANDARDS WITH TREE STAKING FRAMES & PLANTED IN 600 mm DEEP MT BACKFILLED WITH TOPSOIL.
1: SORBUS AUCUPARIA
2: BETULA PENDULA
3: ACER CAMPESTRE

GARDENS :
FRONT & REAR GARDENS TO BE TURFED.

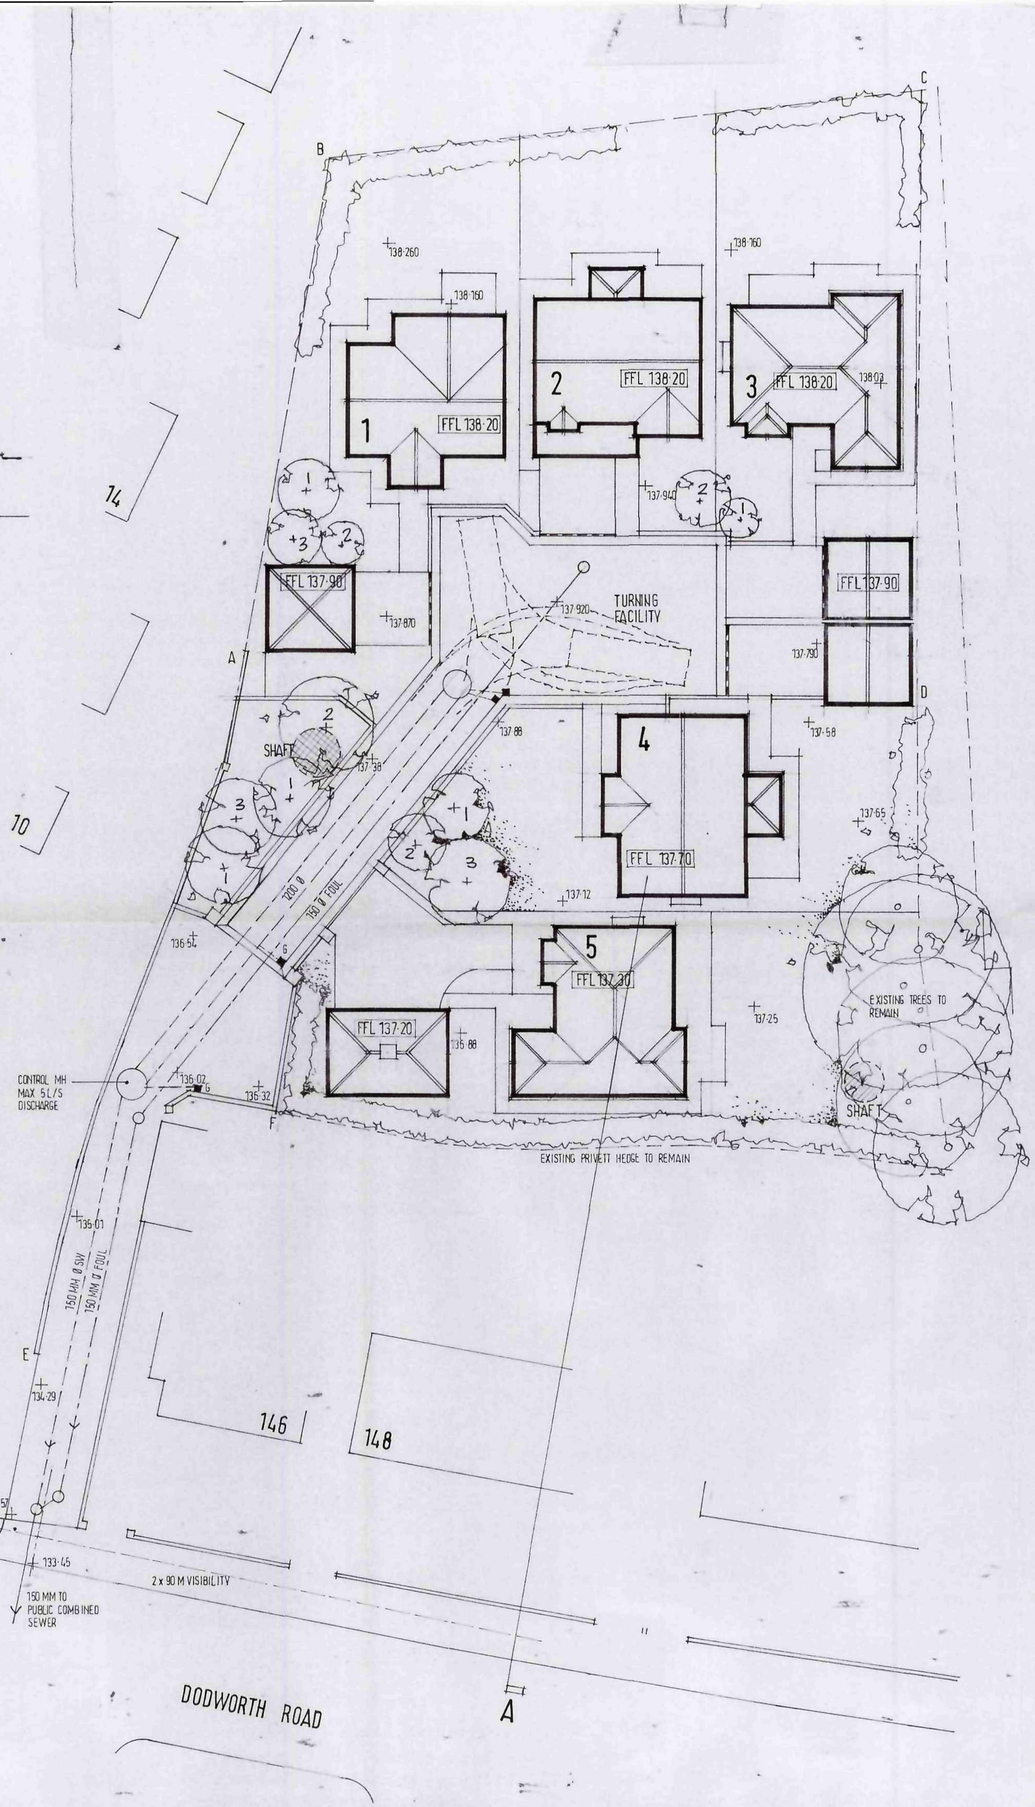

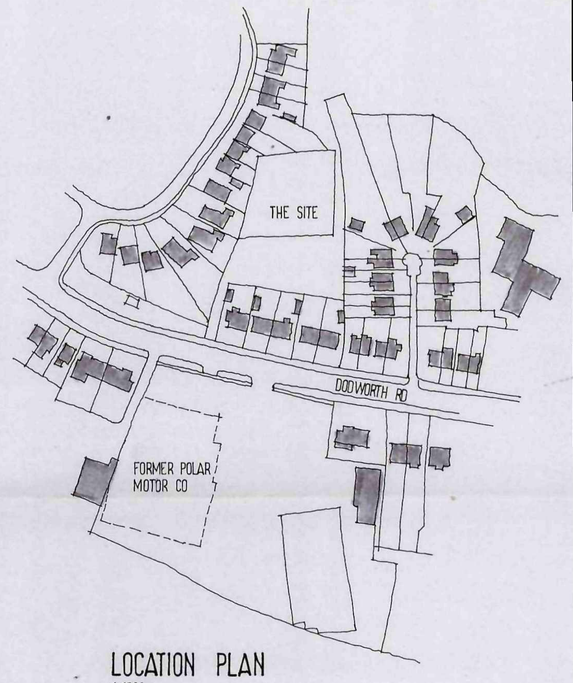

LOCATION PLAN
1:1500

N

Ref.	Revision	Date
A	SECTION ADDED	3·2·10

Client
HALLROYD HOMES LTD

Project
RESIDENTIAL DEVELOPMENT
OFF DODWORTH ROAD
BARNSLEY

Title
SITE PLAN

Barnsley Metropolitan Borough Council
– 5 FEB 2010
Corporate Mail Room

Scale: 1:200 Drawn: SL
Date: NOV 09 Drawing No: 0/13/1 A

BDS
BUILDING DESIGN SERVICES
15 Hunters Avenue Barnsley S70 6PL
TEL: 01226 733224