

N

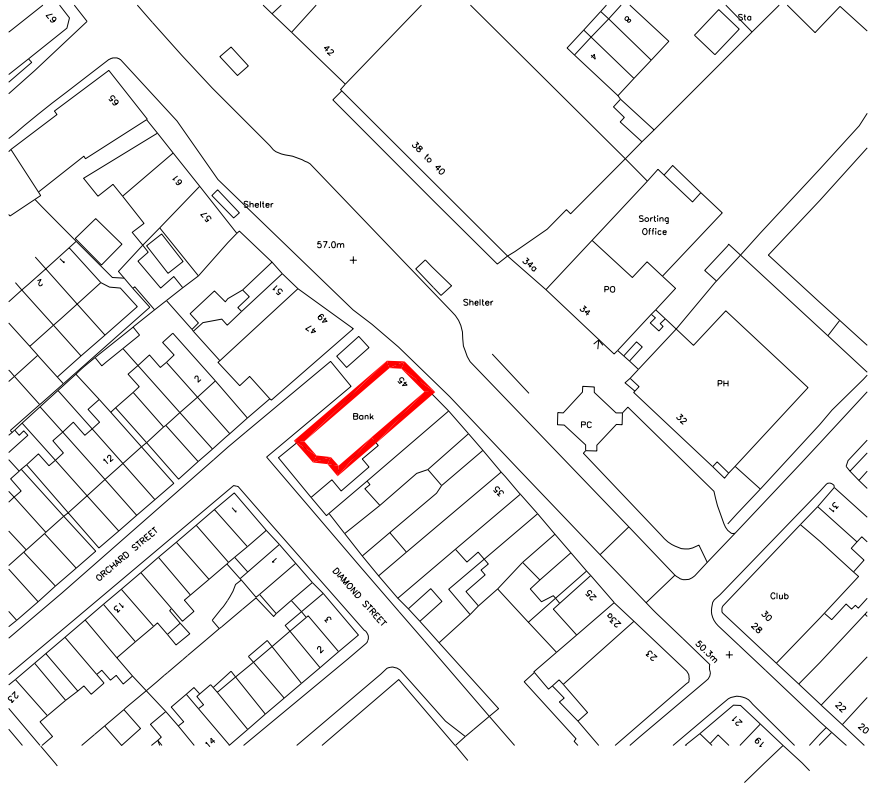


SITE PLAN
Scale 1:1250

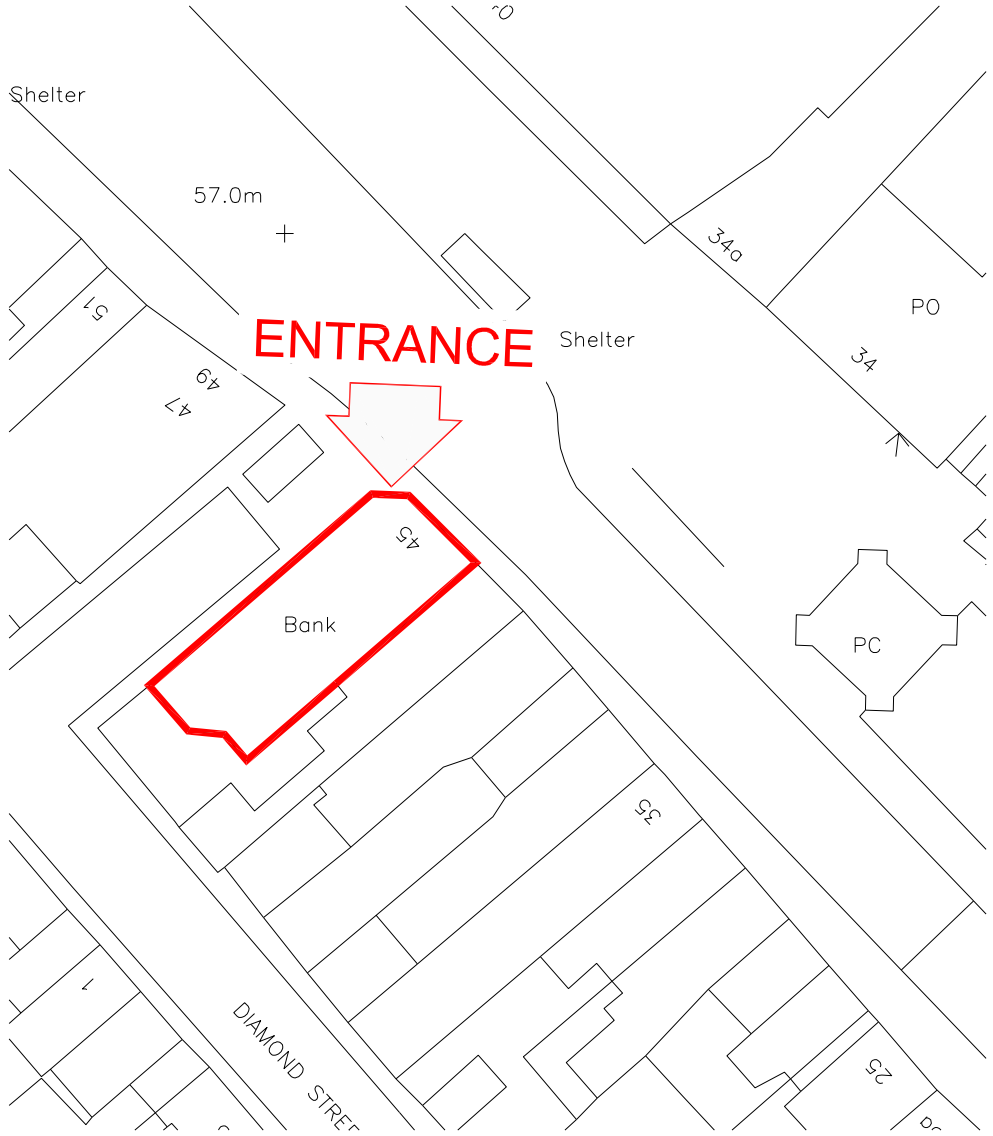


BLOCK PLAN
Scale 1: 500

CONSTRUCTION ISSUE

NOTE
This drawing has been prepared from historical information that cannot be guaranteed accurate
Responsibility is not accepted for errors made by others in scaling from this drawing. All construction information should be taken from figured dimensions only.
All dimensions should be checked on site prior to the manufacture of any components

| | | | |
|---|---|---|---|
| Listed Building | NO | Conservation Area | NO |

| DATE : | REV | DRAWN | CHECKED | NOTES. |
|---|---|---|---|---|


L&H LEWIS AND HICKEY

**Architecture:** Nottingham

Hazlemont House
11 Gregory Boulevard
Nottingham, NG7 6LB

Tel: 0115 962 9000
Fax: 0115 962 9001
Email: nottingham@lewishickey.com


Project

# WOMBWELL

45/47 HIGH STREET
WOMBWELL, SOUTH YORKSHIRE
S73 8HN
PIM No. 12539

BARCLAYS

Drawing Title

## SITE & BLOCK PLANS

REFRESH

| Branch Sort Code | Branch ID | Supplier Project No | |
|---|---|---|---|
| 20-04-50 | 05 | N5842 | |
| Scale | Drawn | Checked | Date |
| 1:500/1250@A3 | JH | DT | NOV '12 |
| Drg.No N5842 - 190 | | | Revision - |
| Barclays FM Project No. | | | |