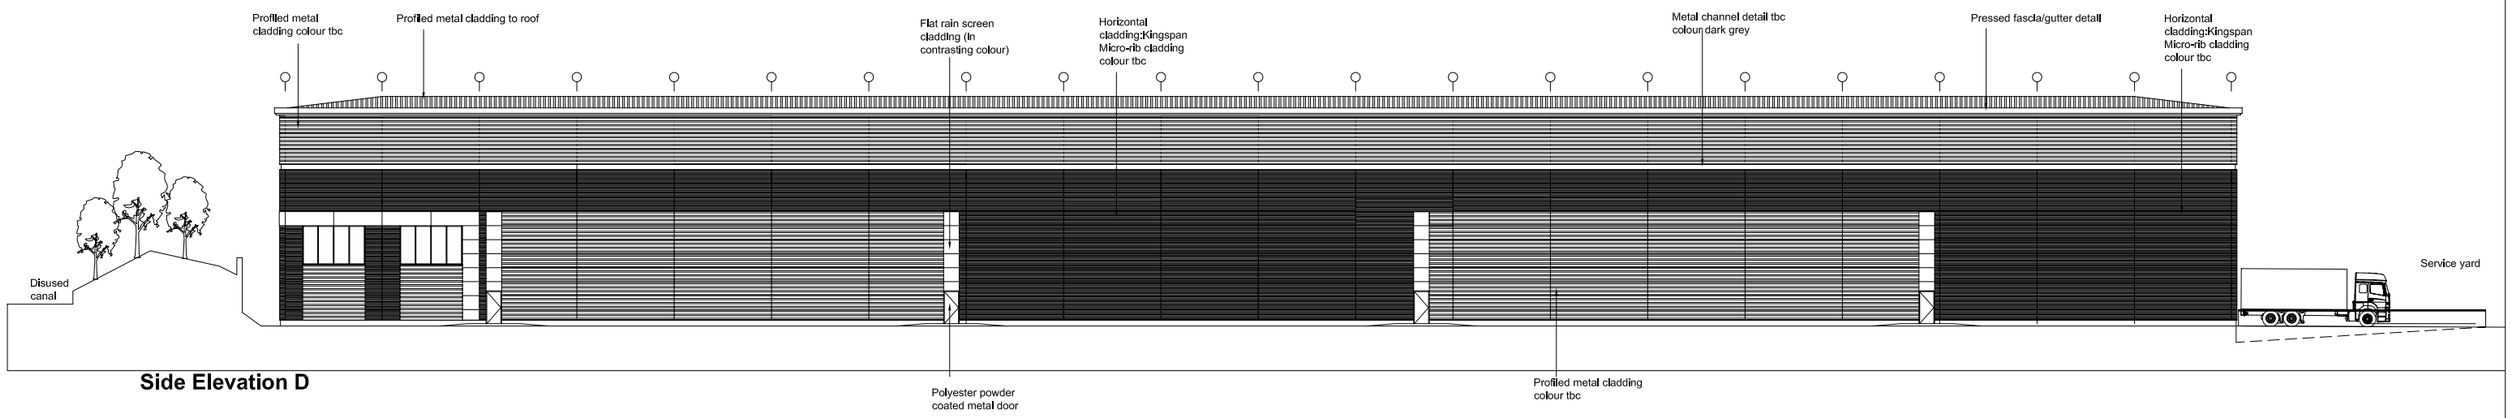

Side Elevation D

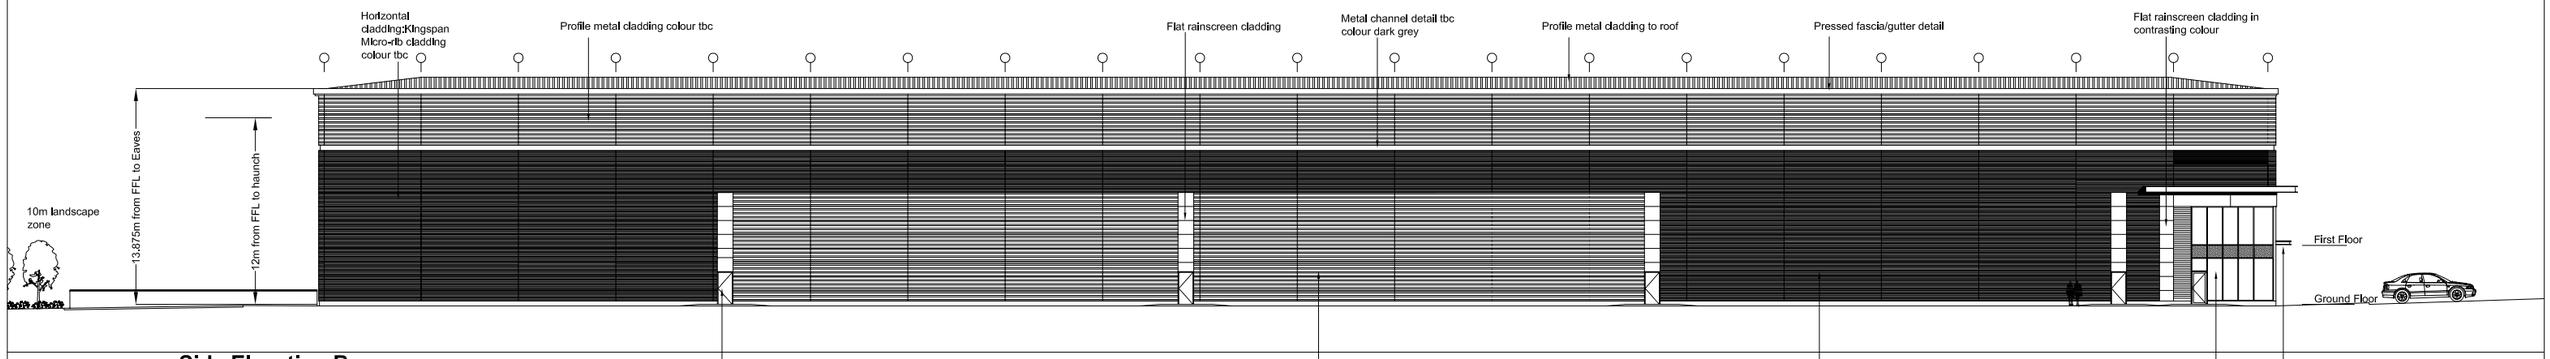

Side Elevation B

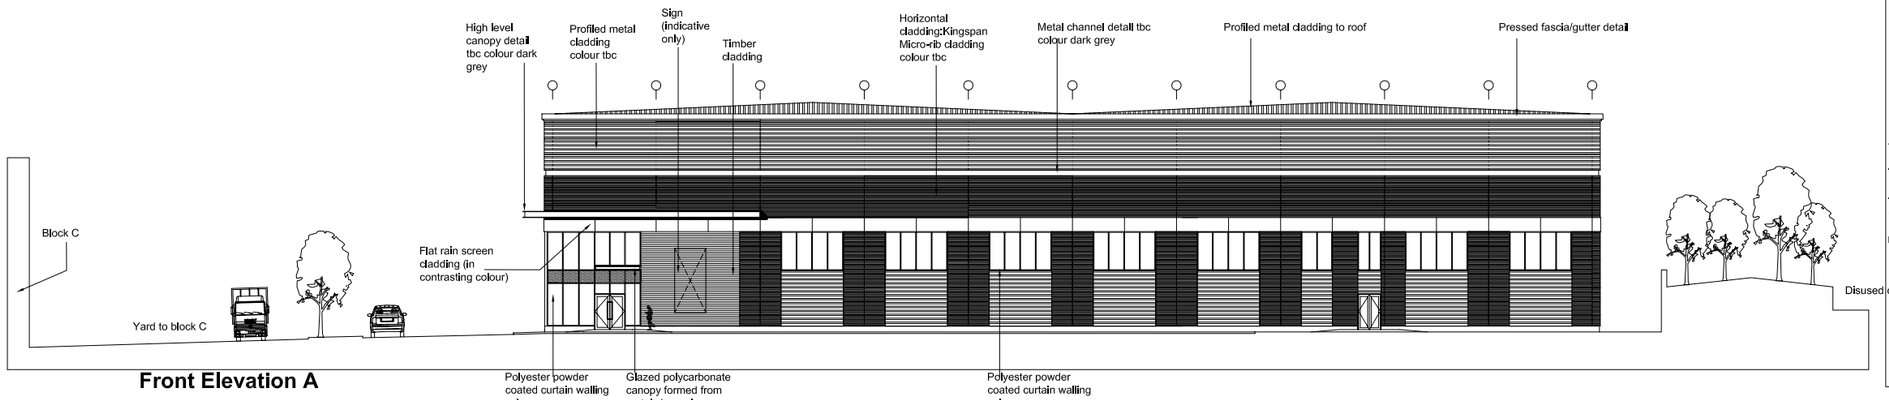

Front Elevation A

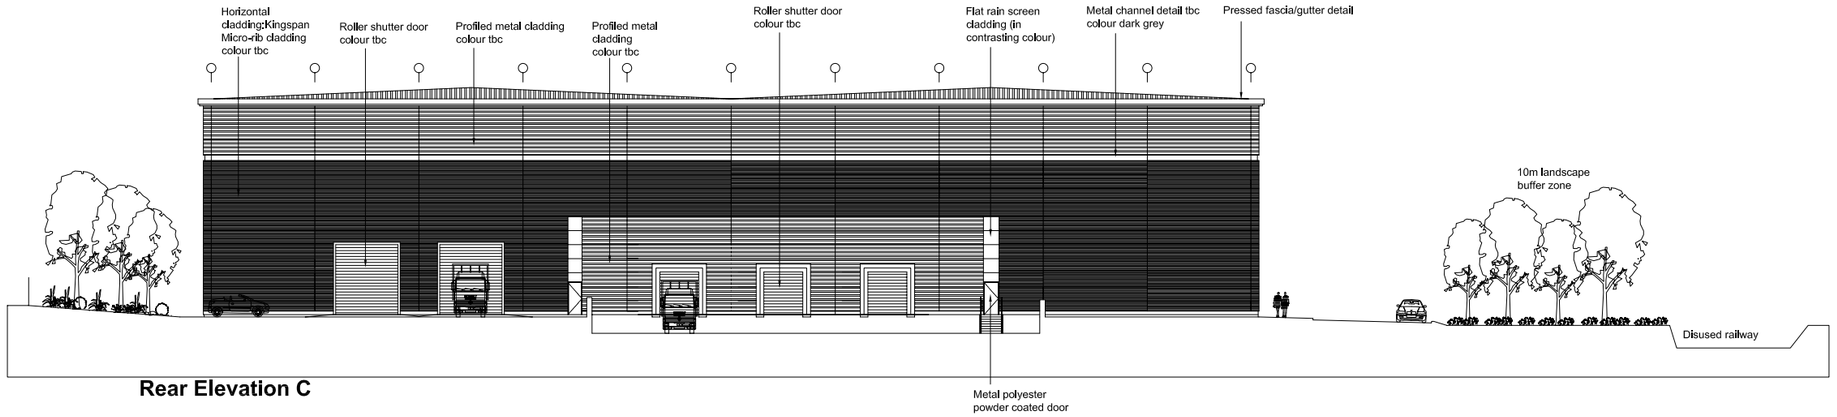

Rear Elevation C

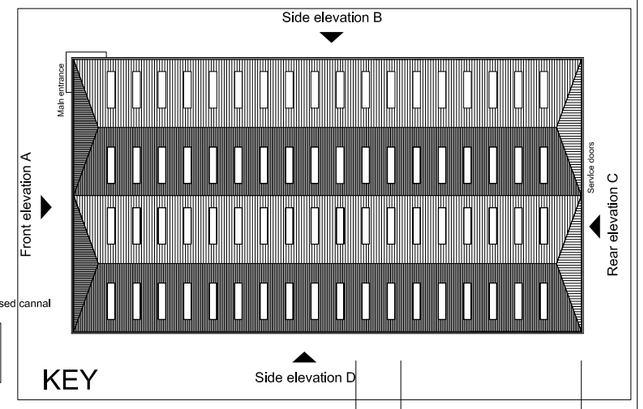

Revisions	A A——				00-00-00
Project Title	PROPOSED MIXED USE DEVELOPMENT EVERILL GATE LANE CORTONWOOD DEARNE VALLEY BARNSLEY				
Client	LANDTASK/GREGORY PROPERTIES				
Status	PLANNING - RESERVED MATTERS				
Scale	1:200		Drawing Size	A1	
Drawn By	ASR	Checked By	DMW	Date	12/08
Drawing Title	PROPOSED BLOCK D ELEVATIONS				
Job-Dwg No	9837-113		Rev	-	

THE HARRIS PARTNERSHIP WAKEFIELD
2 St. Johns North, Wakefield, WF1 3QA
t. 01924 291 800 f. 01924 290 072
THE HARRIS PARTNERSHIP MANCHESTER
1st floor Dale House, 35 Dale St,
Manchester M1 2HF
t. 0161 238 8555 f. 0161 244 5809
THE HARRIS PARTNERSHIP MILTON KEYNES
The Old Rectory, 79 High Street
Newport Pagnell, MK16 8AB
t. 01908 211 577 f. 01908 211 722
THE HARRIS PARTNERSHIP READING
101 London Road, Reading, RG1 5BY
t. 0118 950 7700 f. 0118 956 8642
THE HARRIS PARTNERSHIP
ARCHITECTS
www.harrispartnership.com

This drawing is copyright and may not be reproduced in whole or part without written authority. Do not scale off this drawing.

CAD file reference J:\9001-10000\9837\PLANNING