


Drawing No.	Rev No.
MBM001 -002	

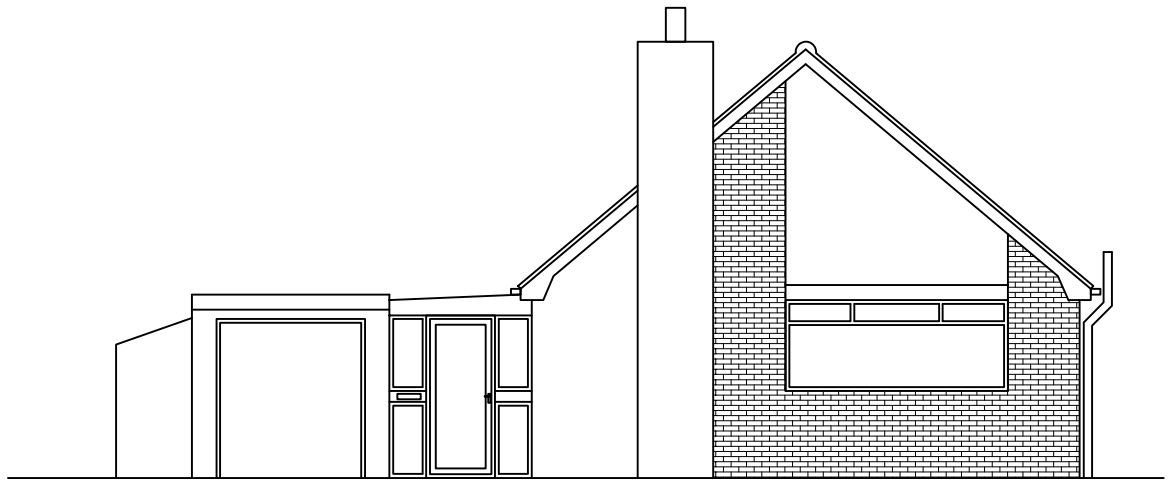

EXISTING FRONT ELEVATION
SCALE 1:100 AT A3

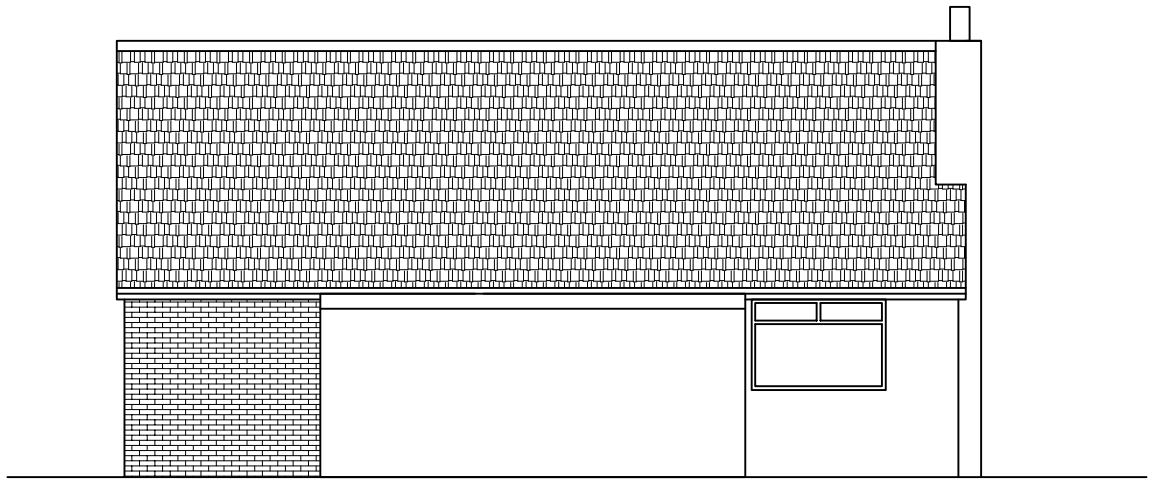

EXISTING END ELEVATION
SCALE 1:100 AT A3

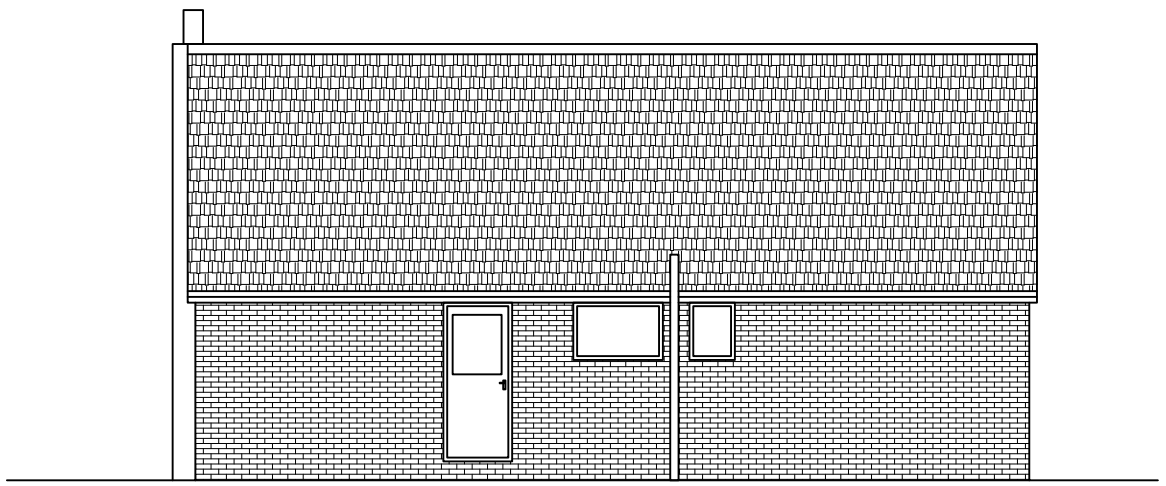

EXISTING END ELEVATION
SCALE 1:100 AT A3



EXISTING REAR ELEVATION
SCALE 1:100 AT A3

DO NOT SCALE: Contractor to check all dimensions and report any omissions or errors

NOTES

Rev	Description	By	Chk	App	Date

JRB DESIGNS Ltd
1 Saville Road
Cudworth
Barnsley
S72 8LT
Tel: 01226 383542
Fax: 01226 380078
Mob: 07970 541192
Email: john@jrbdesigns.co.uk

This drawing is copyright. © jrbdesigns Ltd.

Client
MR B MARPLES

Drawing Title
EXISTING ELEVATIONS

Address
9 WENTWORTH ROAD
ELSECAR
BARNSLEY
S74 8EP

Project Title:
PROPOSED SINGLE STOREY SIDE EXTENSION & LOFT CONVERSION

Purpose of Issue:
PLANNING

Drawing Status
FIRST ISSUE

Scale at A3	Drawn By	Date		
AS SHOWN	JRB	02/10/2012		
Checked By	Date	Approved By	Date	
BM	02/10/2012	BM	02/10/2012	
Project No.		Drawing No.		Revision
MBM001		002		-

APPROVAL ☒ INFORMATION ☐ TENDER ☐ CONTRACT ☐ CONSTRUCTION ☐