
| Drawing No. | Rev No. |
|---|---|
| MLC001 -004 | A |

Scale 1:100


0 1 2 3 4 5 10 15

DO NOT SCALE: Contractor to check all dimensions and report any omissions or errors


NOTES

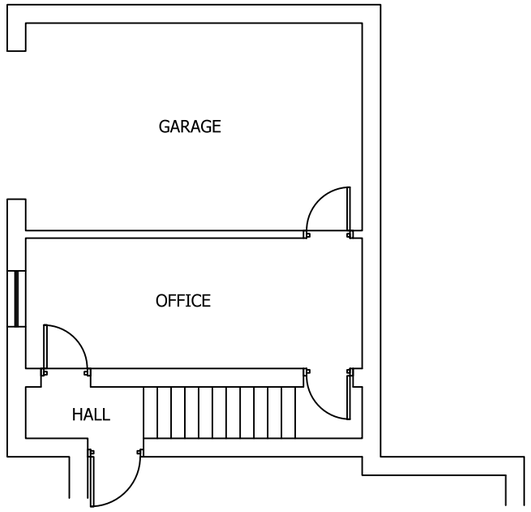



EXISTING GROUND FLOOR PLAN
SCALE 1:100 AT A3

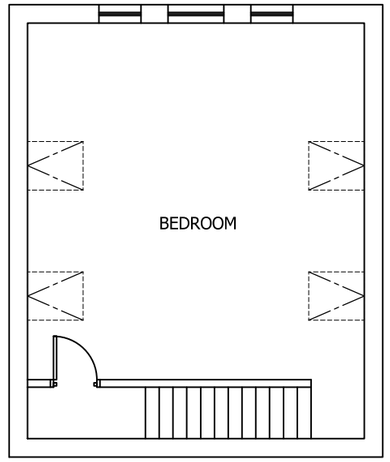


EXISTING FIRST FLOOR PLAN
SCALE 1:100 AT A3

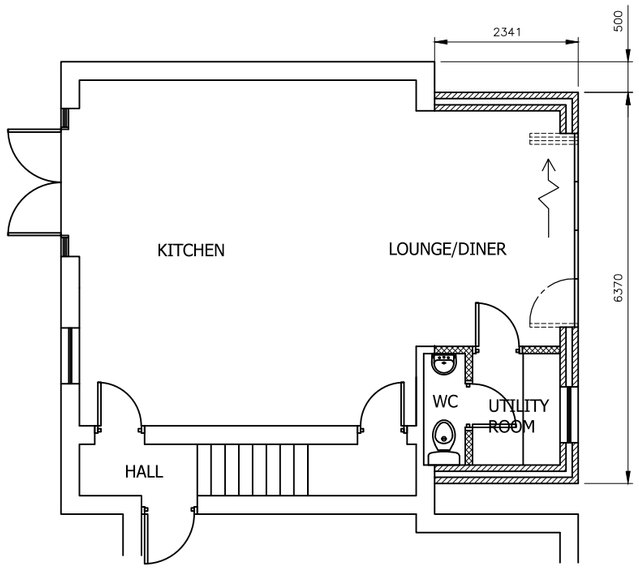


PROPOSED GROUND FLOOR PLAN
SCALE 1:100 AT A3

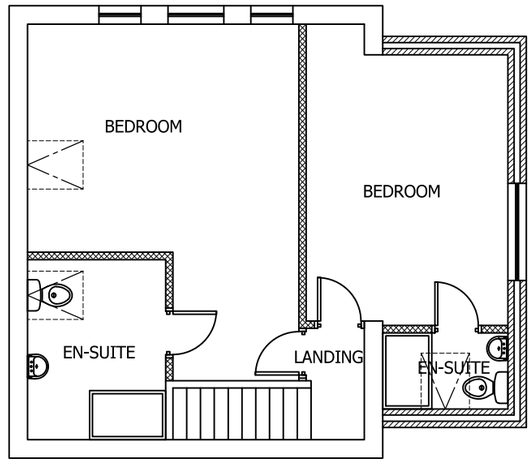


PROPOSED FIRST FLOOR PLAN
SCALE 1:100 AT A3

| Rev | Description | By | Chk | App | Date |
|---|---|---|---|---|---|
| A | Size reduced. | JRB | | | 23/03/23 |


JRB DESIGNS Ltd
1 Saville Road
Cudworth
Barnsley
S72 8LT
Tel: 01226 383542
Fax: 01226 380078
Mob: 07970 541192
Email: john@jrbdesigns.co.uk


This drawing is copyright. © jrbdesigns Ltd.

Client
MR. L CHEETHAM

Drawing Title
PROPOSED PLANS

Address
4 MEADOW ROAD
ROYSTON
BARNSLEY
S71 4AH

Project Title:
PROPOSED TWO STOREY SIDE EXT & GARAGE CONVERSION

Purpose of Issue:
PLANNING

Drawing Status
FIRST ISSUE

| Scale at A3 | Drawn By | Date | |
|---|---|---|---|
| AS SHOWN | JRB | 26/10/2022 | |
| Checked By | Date | Approved By | Date |
| | 26/10/2022 | | 26/10/2022 |
| Project No. | Drawing No. | | Revision |
| MLC001 | 004 | | A |

APPROVAL [X] INFORMATION [ ] TENDER [ ] CONTRACT [ ] CONSTRUCTION [ ]