

Drawing No.	Rev No.
MIJ001 -001	



INDICATIVE ONLY

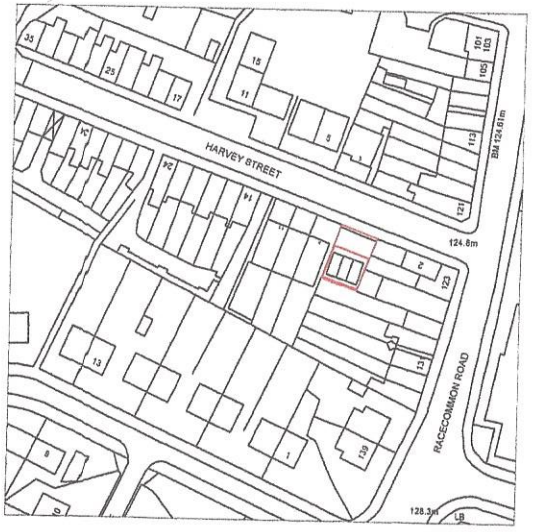

LOACATION PLAN
SCALE 1:1250 AT A3

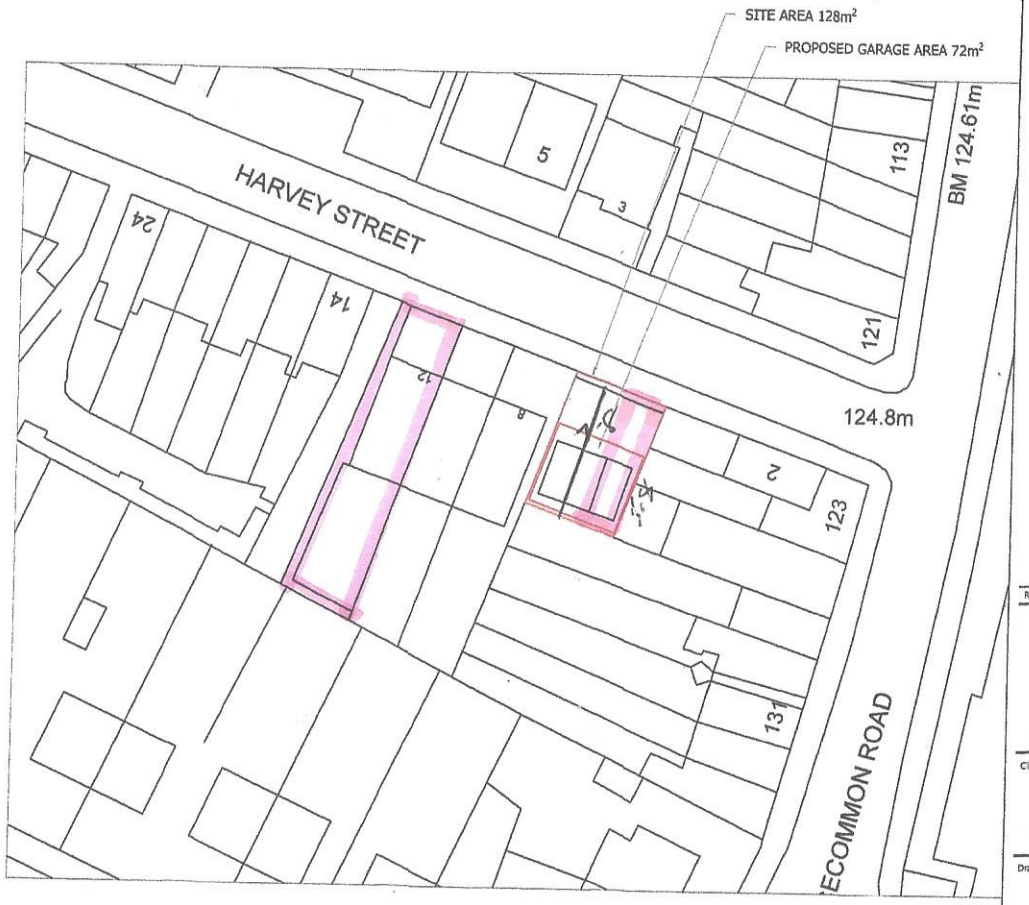

SITE PLAN
SCALE 1:500 AT A3

DO NOT SCALE: Contractor to check all dimensions and report any omissions or errors

NOTES

REF 01

Rev	Description	By	Chk	App	Date

JRB DESIGNS Ltd
1 Saville Road
Cudworth
Barnsley
S72 8LT
Tel: 01226 383542
Fax: 01226 380076
Mob: 07970 641192
Email: john@jrbdesigns.co.uk

This drawing is copyright. © jrbdesigns Ltd.

Client
MR. I JACKSON

Drawing Title
SITE PLANS

Address
GARAGES ON HARVEY STREET
BARNSLEY
SOUTH YORKSHIRE
S70 6JX

Project Title:
PROPOSED REPLACEMENT GARAGES

Purpose of Issue:
PLANNING

Drawing Status
FIRST ISSUE


Scale at A3	Drawn By	Date
AS SHOWN	JRB	08/11/2018
Checked By	Date	Approved By / Date
	08/11/2018	08/11/2018
Project No.	Drawing No.	Revision
MIJ001	001	-



~~REF 14-068 DRW-03~~

REF 02

16190

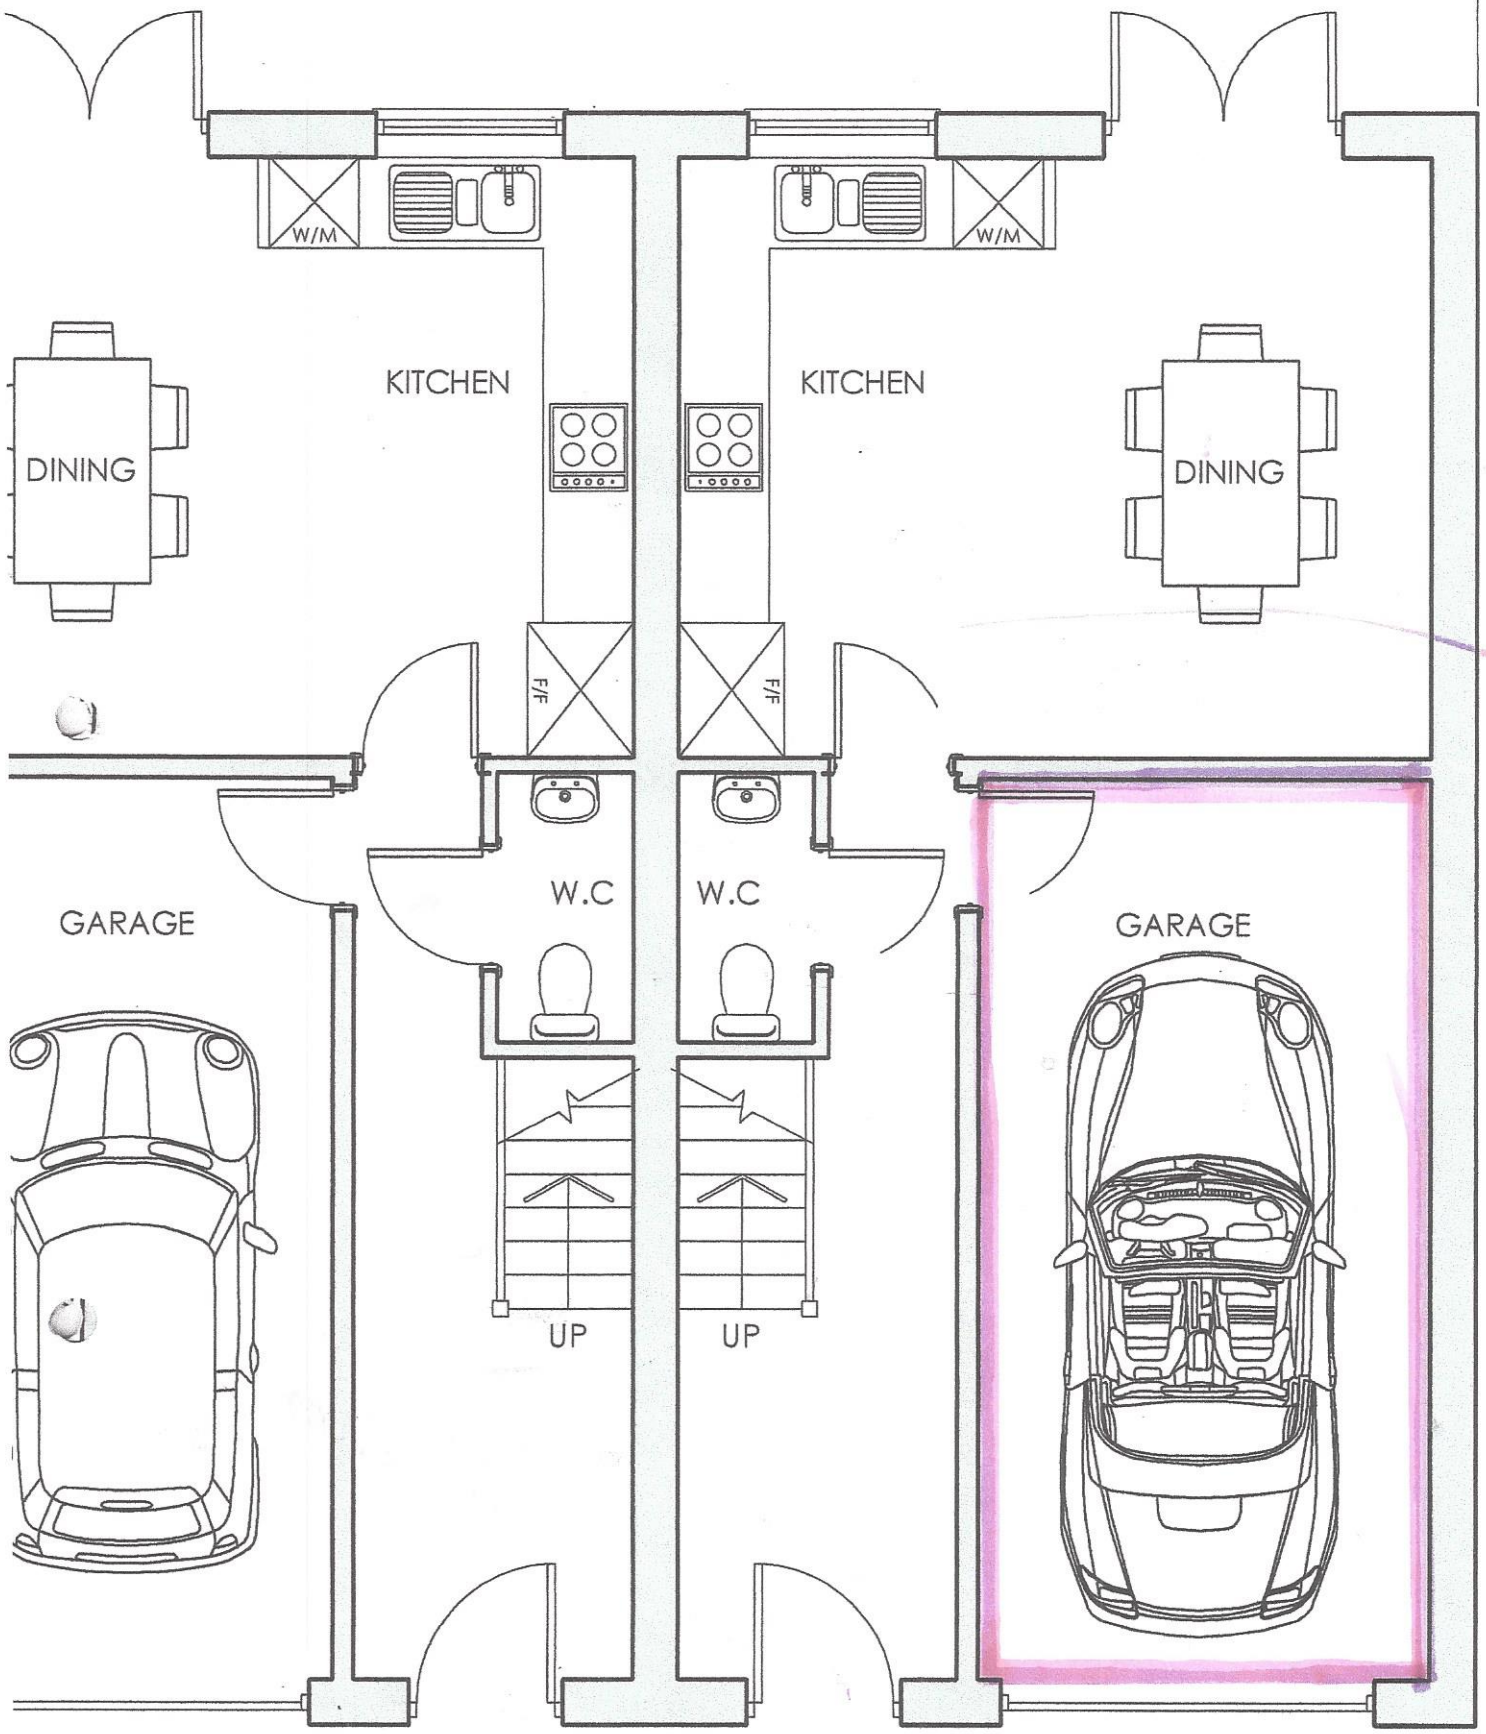
W/M
W/M
KITCHEN
KITCHEN
DINING
DINING
F/F
F/F
W.C
W.C
GARAGE
GARAGE
UP
UP

REF 03



REF 04