




FRONT ELEVATION

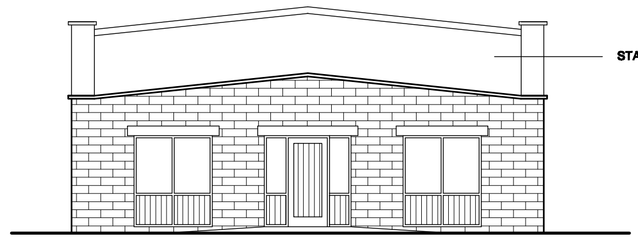


SIDE ELEVATION

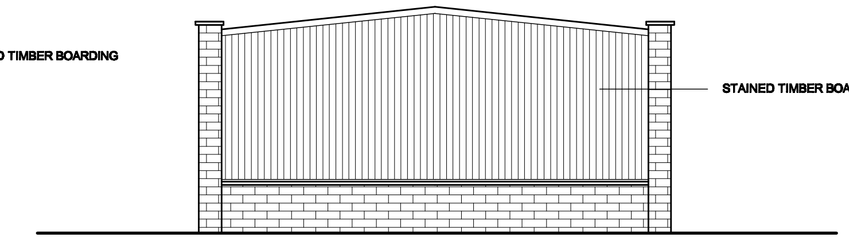


SIDE ELEVATION

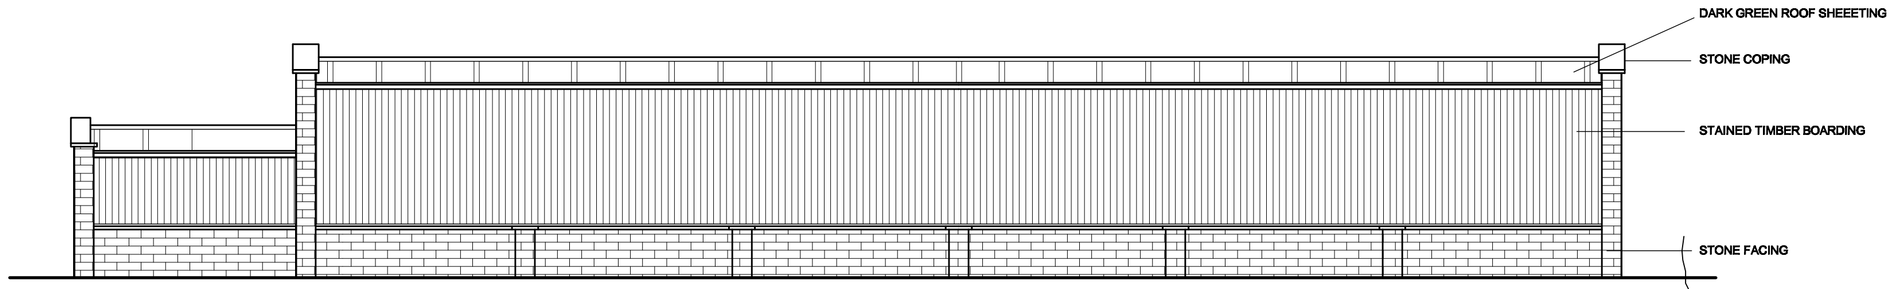

REAR ELEVATION

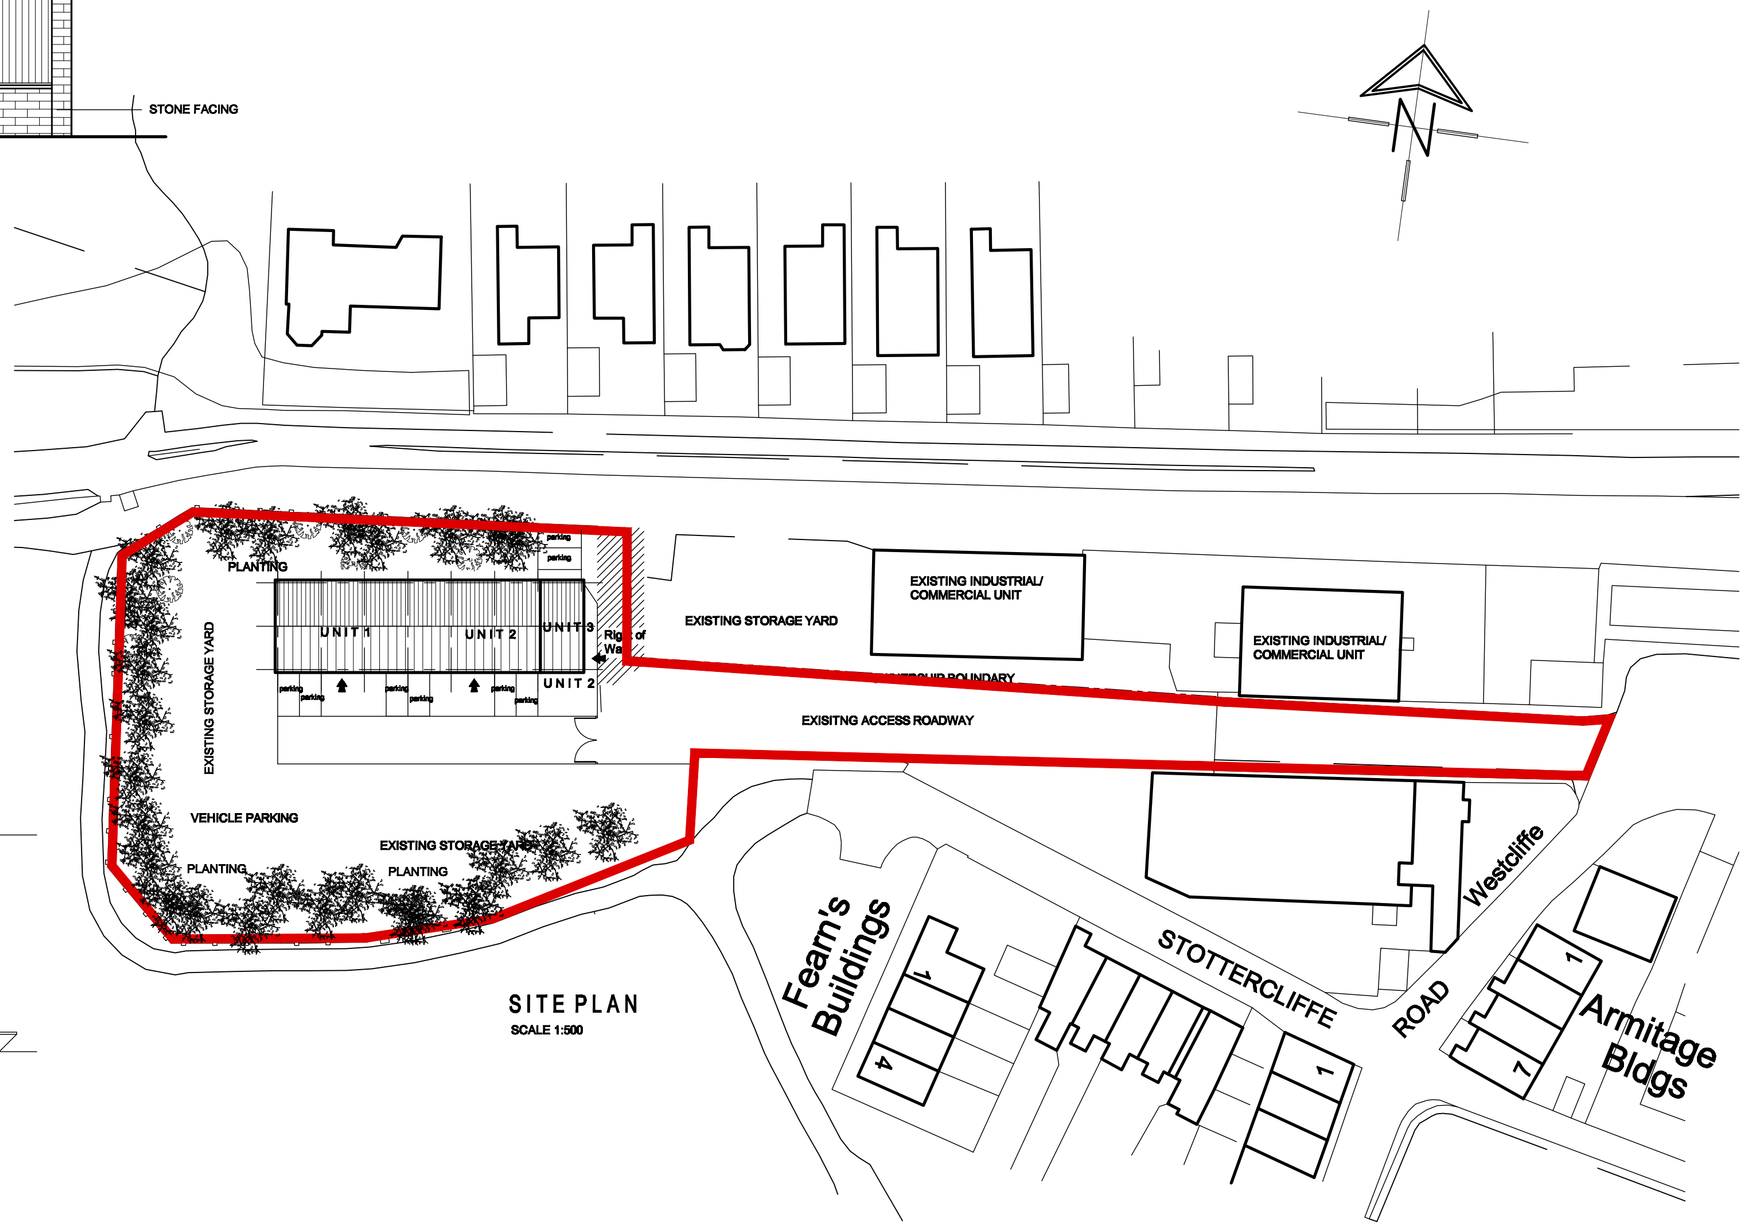

SITE PLAN
SCALE 1:500

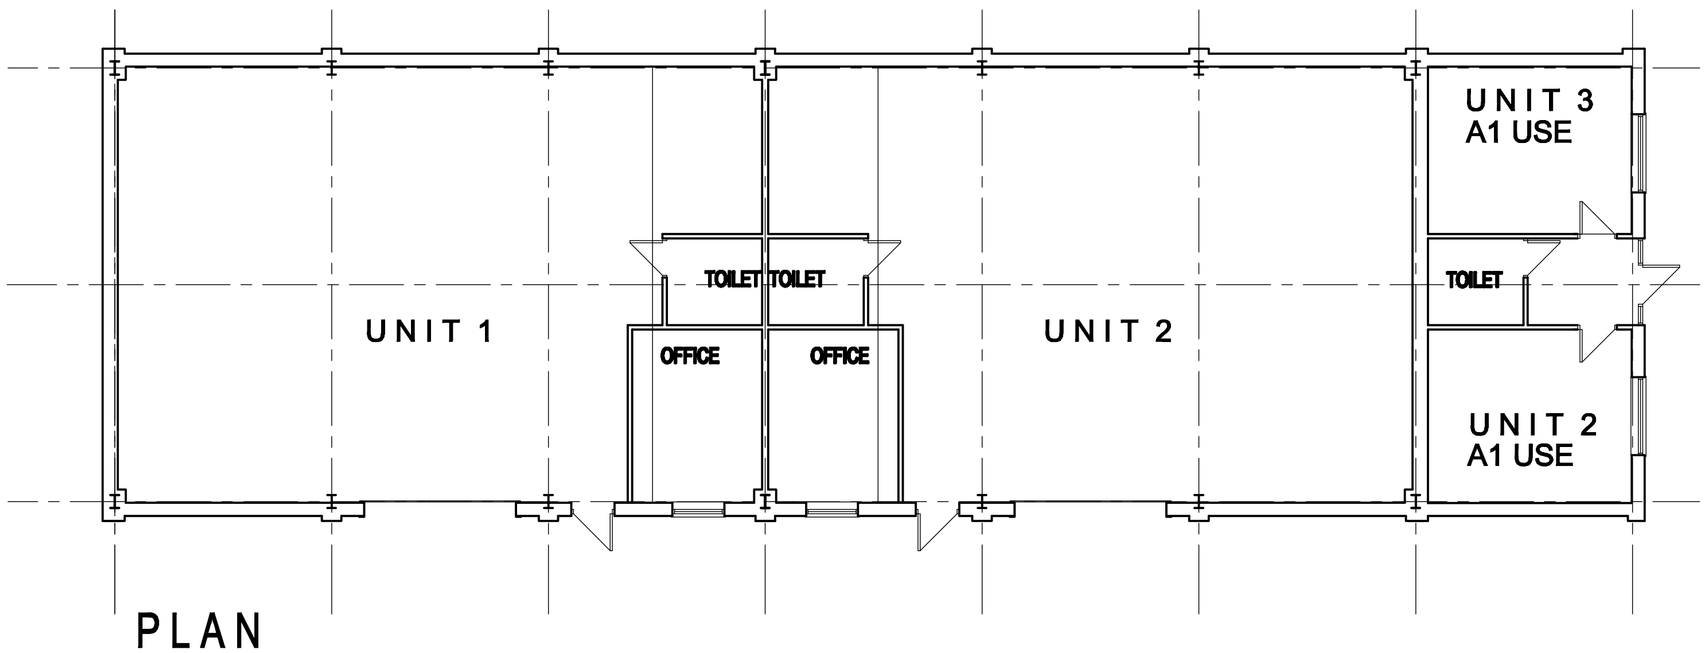

PLAN

White Agus Partnership	128B, NEW ROAD, STAINCROSS, BARNSLEY. S75 6PP PHONE/FAX. 01226 208482 e mail info@whiteaguspartnership.co.uk www.whiteaguspartnership.co.uk SURVEYORS AND BUILDING DESIGN CONSULTANTS
Project. COMMERCIAL DEVELOPMENT STOTTERCLIFFE ROAD PENISTONE	Client. IT'S FOR HIRE LTD
Drawing Title. PLANS AND ELEVATIONS	Date. JAN 2010 Scale. 1:100 @ A1 Ref. 09–037 Dwg. No. 04 Rev. B

Date	Suffix	Description	Date	Suffix	Description
25–03–2010	A	PARKING AND 'RED LINE' REVISED			
JUNE 2010	B	BUILDING POSITION REVISED			