

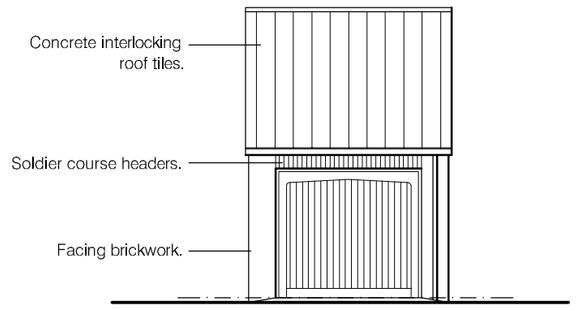



Front Elevation 1:100

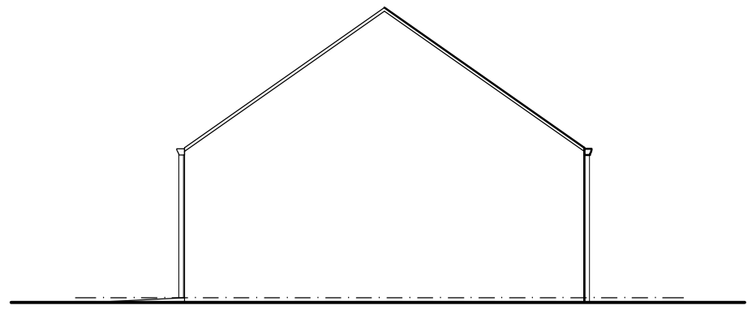


Side Elevation 1:100

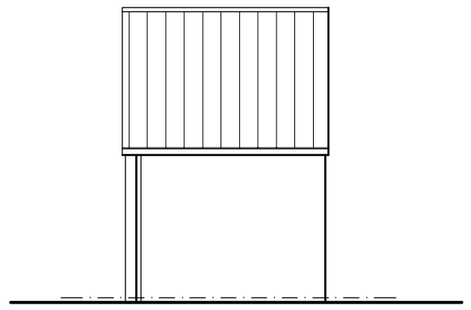


Rear Elevation 1:100



Side Elevation 1:100

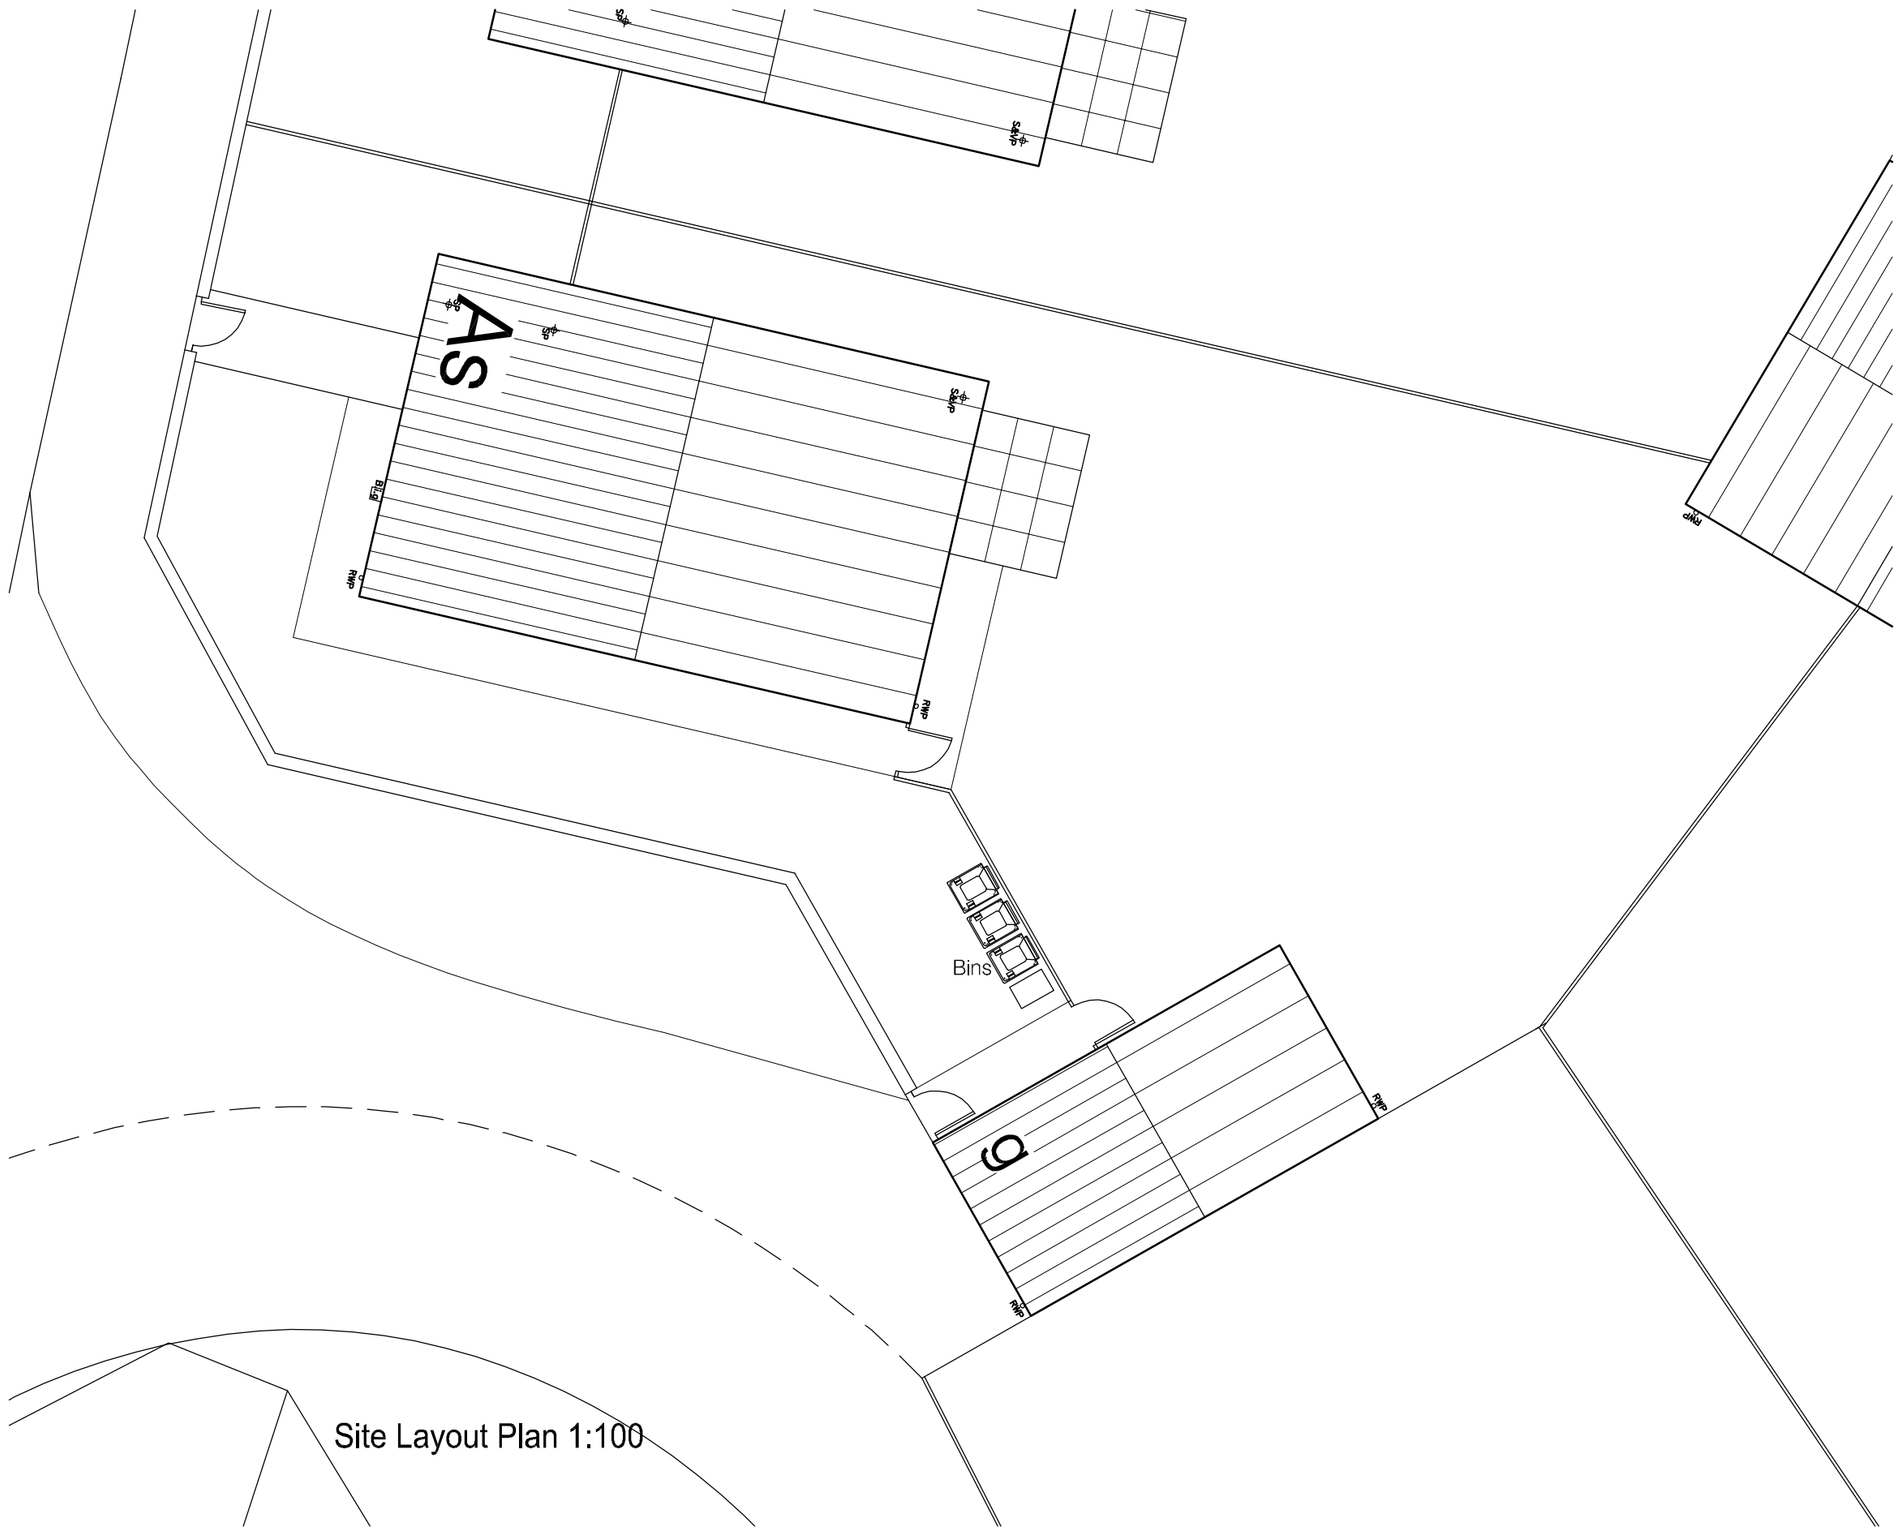


Site Layout Plan 1:100

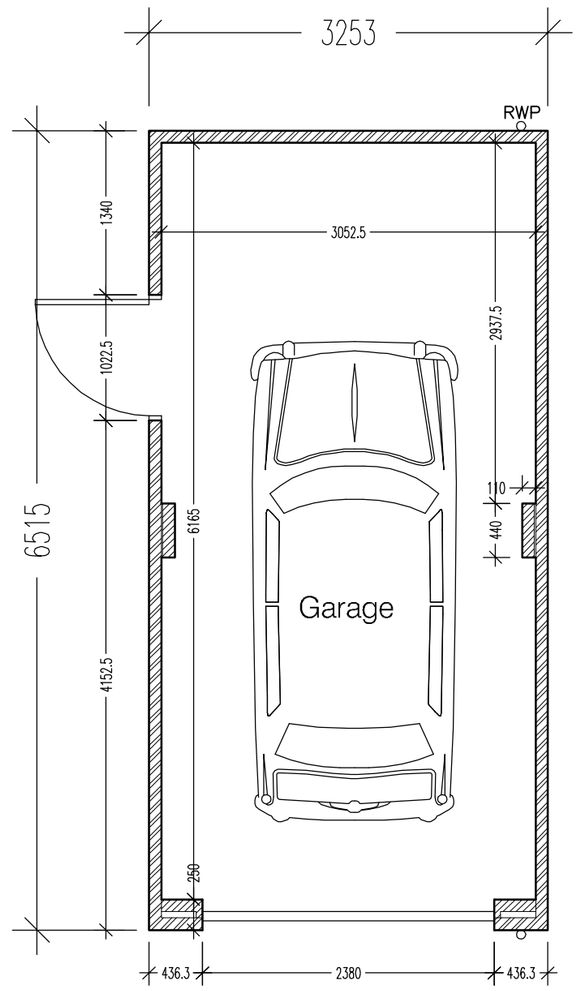


Garage Plan 1:50

Client
Miss. S. Allen

Project
182 Brierley Road
Barnsley,
S72 7AW

Drawing
Proposed Site Layout Plan,
Floor Plan and Elevations

| Drawn by | Date | Scale |
|---|---|---|
| | Mar '19 | 1:50:100@A2 |
| Checked by | No. | Rev. |
| | SA – 01 | |